

DEVELOPMENT APPLICATION

APPLICATION NUMBER:	PLN-25-078
PROPOSED DEVELOPMENT:	New Building for Sport and Recreation
LOCATION:	61 Claremont Link Road and Adjacent Road Reservation, Claremont
APPLICANT:	All Urban Planning
ADVERTISING START DATE:	30/05/2025
ADVERTISING EXPIRY DATE:	16/06/2025

Plans and documentation are available for inspection at Council's Offices, located at 374 Main Road, Glenorchy between 8.30 am and 5.00 pm, Monday to Friday (excluding public holidays) and the plans are available on Glenorchy City Council's website (www.gcc.tas.gov.au) until **16/06/2025**.

During this time, any person may make representations relating to the applications by letter addressed to the Chief Executive Officer, Glenorchy City Council, PO Box 103, Glenorchy 7010 or by email to gccmail@gcc.tas.gov.au.

Representations must be received by no later than 11.59 pm on **16/06/2025**, or for postal and hand delivered representations, by 5.00 pm on **16/06/2025**.

SITE PLAN GENERAL NOTES

----- GENERAL SITE DEMOLITION WORKS

SITE & SERVICES LEGEND

(REFER TO CIVIL SERVICES DRAWINGS FOR DETAILS)

----- EXISTING TITLE BOUNDARY

----- NEW SUBDIVISION LINE TBC

 EXISTING LIGHT POLE

 EXISTING UNDERGROUND ELECTRICITY LINE

 EXISTING SEWER LINE

 EXISTING STORMWATER LINE

 EXISTING WATER LINE

 EXISTING STORMWATER MANHOLE

 EXISTING STORMWATER GRATED PIT

 EXISTING SEWER MANHOLE

----- EXISTING TREE COVERAGE OUTLINE

 PROPOSED SEWER LINE

 PROPOSED STORMWATER LINE

 PROPOSED STORMWATER SIDE ENTRY PIT

 PROPOSED WATER LINE

 PROPOSED FIRE HYDRANT LINE

 PROPOSED NBN LINE

 PROPOSED ELECTRICAL LINE

 PROPOSED FIRE HYDRANT

 PROPOSED FIRE HYDRANT BOOSTER

 BENCH SEAT

 PROPOSED LIGHT POLE

----- EXTENT OF NEW BITUMEN CARPARK AND DRIVEWAY

 CRUSHED GRAVEL

 EV PARKING BAY

 FUTURE EV PARKING BAY

 DESIGNATED TURNING BAY

 RIGHT OF WAY

 PROPOSED PARK & RIDE CLAREMONT

----- EXTENT OF PROPOSED RETAINING WALL


1:1 BATTERING OF THE TERRAIN
ENSURE BATTER DOES NOT EXCEED 1000mm TO
NATURAL GROUND LEVEL.

 EXISTING ROCK

 PROPOSED RELOCATED ROCK

 PROPOSED TREE

NOTE: THERE IS ONLY ONE GAS LINE RUNNING
THROUGH THE PROPOSED SITE. HOWEVER TWO
SURVEYS SHOWED DIFFERENT PIPELINE
LOCATIONS. BOTH POTENTIAL LOCATIONS HAVE
BEEN DOCUMENTED ON THIS DRAWING.

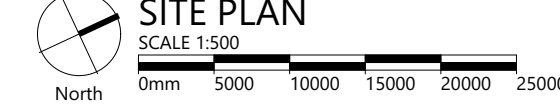

©COPYRIGHT THESE DRAWINGS AND THE DESIGNS ARE THE PROPERTY OF ARTAS ARCHITECTS PTY LTD AND MUST NOT BE REUSED, RETAINED OR COPIED WITHOUT WRITTEN PERMISSION FROM ARTAS ARCHITECTS PTY LTD (A.B.N. 37 651 028 090)

ARTAS
ARCHITECTS

FLOOR PLAN GENERAL NOTES



A10-DA01


©COPYRIGHT THESE DRAWINGS AND THE DESIGNS ARE THE PROPERTY OF ARTAS ARCHITECTS PTY LTD AND MUST NOT BE REUSED, RETAINED OR COPIED WITHOUT WRITTEN PERMISSION FROM ARTAS ARCHITECTS PTY LTD. (A.B.N. 37 651 028 090)

ARTAS
ARCHITECTS

FLOOR PLAN GENERAL NOTES

COL.	STRUCTURAL COLUMN
B.S.	BENCHSEAT
H.W.C.	HOT WATER CYLINDER
FIP.	FIRE ISOLATED PANEL
C.P.	COMMUNICATIONS PANEL
DSB.	DISTRIBUTION SWITCH BOARD
MSB.	MAIN SWITCH BOARD
D.P.	DOWNPIPE
SUB.	SUBSTITUTE BENCH


COL.	STRUCTURAL COLUMN
B.S	BENCHSEAT
H.W.C	HOT WATER CYLINDER
FIP	FIRE ISOLATED PANEL
C.P	COMMUNICATIONS PANEL
D.SB	DISTRIBUTION SWITCH BOARD
MSB	MAIN SWITCH BOARD
D.P	DOWNPIPE
SUB.	SUBSTITUTE BENCH

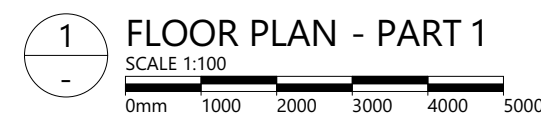

E) ©COPYRIGHT THESE DRAWINGS AND THE DESIGNS ARE THE PROPERTY OF ARTAS ARCHITECTS PTY LTD AND MUST NOT BE REUSED, RETAINED OR COPIED WITHOUT WRITTEN PERMISSION FROM ARTAS ARCHITECTS PTY LTD. (A.B.N. 37 651 028 090)

ROOF PLAN GENERAL NOTES

- STRAMMIT LONGSPAN ROOF PROFILE.
COLORBOND WHITEHAVEN FINISH.
- STRUKTUR 360mm NAILSTRIPE ROOF PROFILE.
UNCOTE LUX WEATHERED IRON FINISH.
- R.FRC.01 - RIDGE FLASHING. FINISH TO MATCH
ADJOINING ROOF SURFACE.
- R.FAP.01 - APRON FLASHING. FINISH TO
MATCH ADJOINING ROOF SURFACE.
- R.FBC.01 - BARGE CAPPING. FINISH TO MATCH
ADJOINING ROOF SURFACE.
- MECHANICAL ITEMS - ALL MECHANICAL ITEMS
TO MATCH THE FINISH OF THE ROOF THEY
ARE ATTACHED TO.

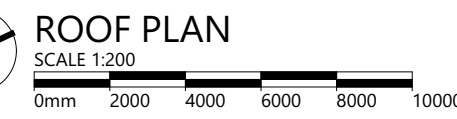

ARTAS
ARCHITECTS

E) ©COPYRIGHT THESE DRAWINGS AND THE DESIGNS ARE THE PROPERTY OF ARTAS ARCHITECTS PTY LTD AND MUST NOT BE REUSED, RETAINED OR COPIED WITHOUT WRITTEN PERMISSION FROM ARTAS ARCHITECTS PTY LTD. (A.B.N. 37 651 028 090)

Architectural elevation drawing of the South-East Elevation Part 1 of a building. The drawing shows a cross-section of the building facade with various materials and finishes. Key features include:

- STEEL ROOF SHEETING. STRAMIT LONGSPAN ROOF PROFILE. COLORBOND WHITEHAVEN FINISH.
- 360mm STRUCTUUR NAILSTRIP PROFILE STEEL CLADDING. COLORBOND GALACTIC FINISH WITH LRV OF 72%.
- STEEL ROLLER SHUTTER. FINISH TO MATCH ADJOINING CLADDING.
- VENTILATED LOUVRES. FINISH TO MATCH NAILSTRIP CLADDING.
- STRUCTUUR 360mm NAILSTRIP ROOF PROFILE. UNICOTE LUX WEATHERED IRON FINISH.
- PVC DOWNPIPE. PAINT FINISH TO MATCH ADJACENT WALL.
- HURRICANE H700 VENT.
- HURRICANE H400 VENT.
- HURRICANE H900 VENTS.
- ROOF COWL.
- EAVES GUTTER - LVSAGHT SQUARELINE GUTTER PROFILE IN CUSTOM UNICOTE LUX WEATHERED IRON FINISH.
- STEEL FRAMED SOLID CORE STEEL CLAD DOOR. FINISH TO MATCH ADJACENT WALL.
- EXTERNAL DOUBLE DOOR WITH FIXED GLAZING PANEL FINISH TO MATCH ADJOINING WALL COLOUR.
- SEEDING GRASS LANDSCAPING.
- BLOCKWORK.
- CONCRETE BLOCK RETAINING WALL.


Dimensions and Levels:

- 29,268 SPORTS HALL ROOF LINE
- 23,400 TOP OF PARAPET
- 22,320 MAIN BUILDING ROOF LINE
- 20,700 CEILING LINE
- 18,000 FLOOR LEVEL
- 11,268 (Total Height)
- 5,868 (Roof Height)
- 1,082 (Parapet Height)
- 1,620 (Main Building Height)
- 5,490 (Ceiling Height)
- 2,700 (Floor Level Height)
- 12,349 (Total Height including roof)

F01 SOUTH-EAST ELEVATION PART 1

[illegible]

Document Set ID: 3492906
Version: 1, Version Date: 27/05/2025

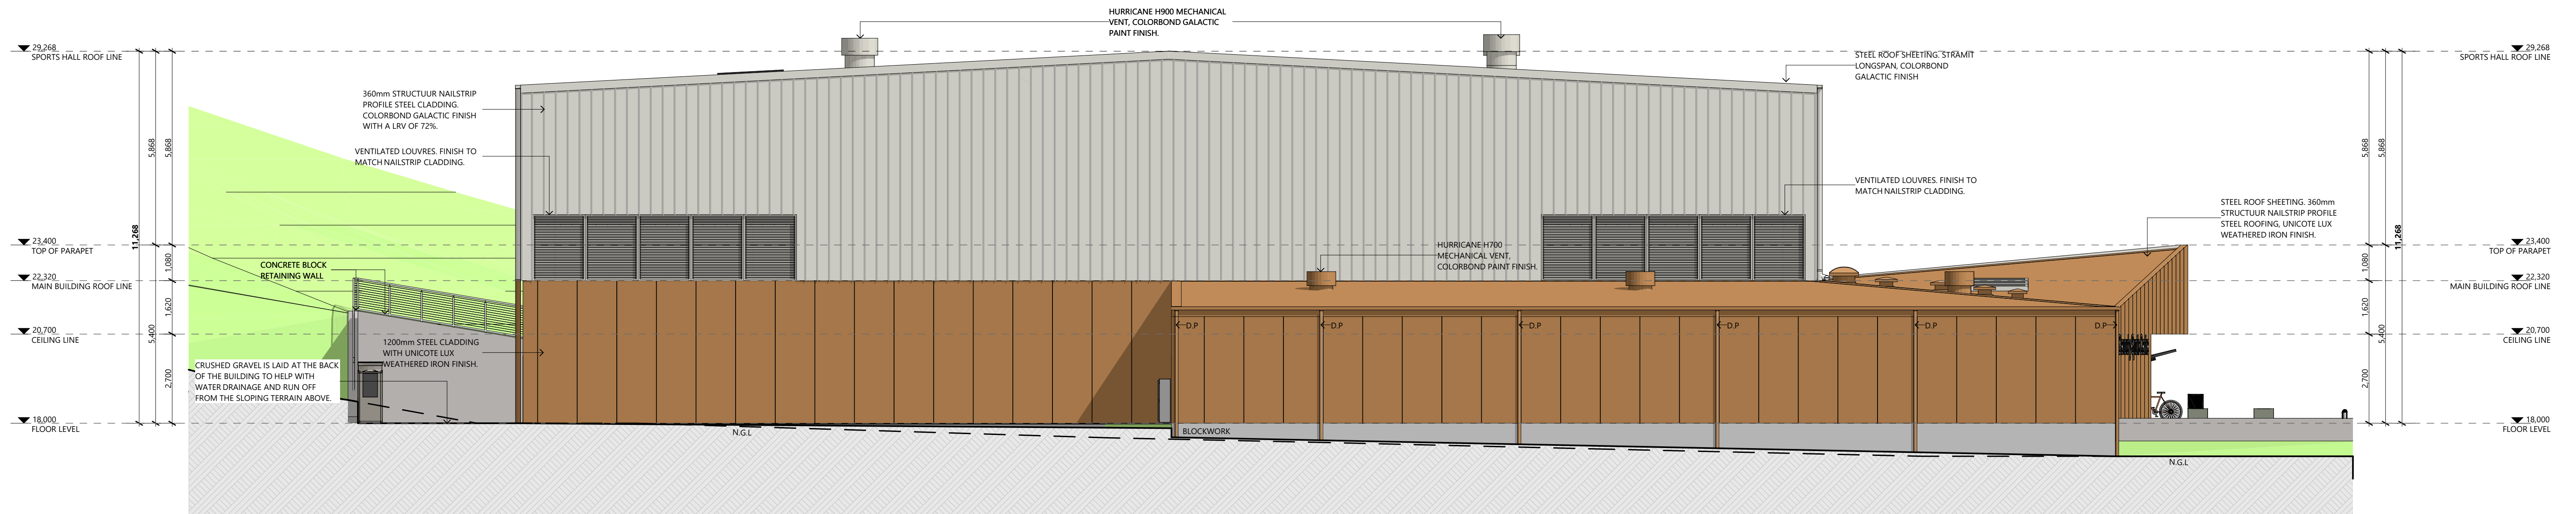[illegible]

E02 SOUTH-WEST ELEVATION
SCALE 1:100



E04 NORTH-EAST ELEVATION
SCALE 1:100



GLENORCHY SPORTS CENTRE
DEPARTMENT OF STATE GROWTH

SKETCH CONCEPT
CONTROLLED DOCUMENT DO NOT COPY

ARTAS
ARCHITECTS






APPROVAL

244008

SHEET SIZE: A1 (LANDSCAPE)

A21-DA01

©COPYRIGHT THESE DRAWINGS AND THE DESIGNS ARE THE PROPERTY OF ARTAS ARCHITECTS PTY LTD AND MUST NOT BE USED, RETAINED OR COPIED WITHOUT WRITTEN PERMISSION FROM ARTAS ARCHITECTS PTY LTD. (A.B.N. 37 651 028 090)

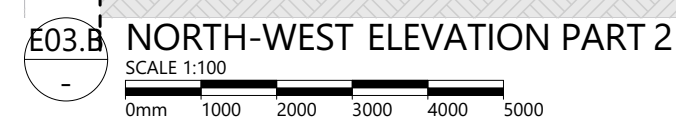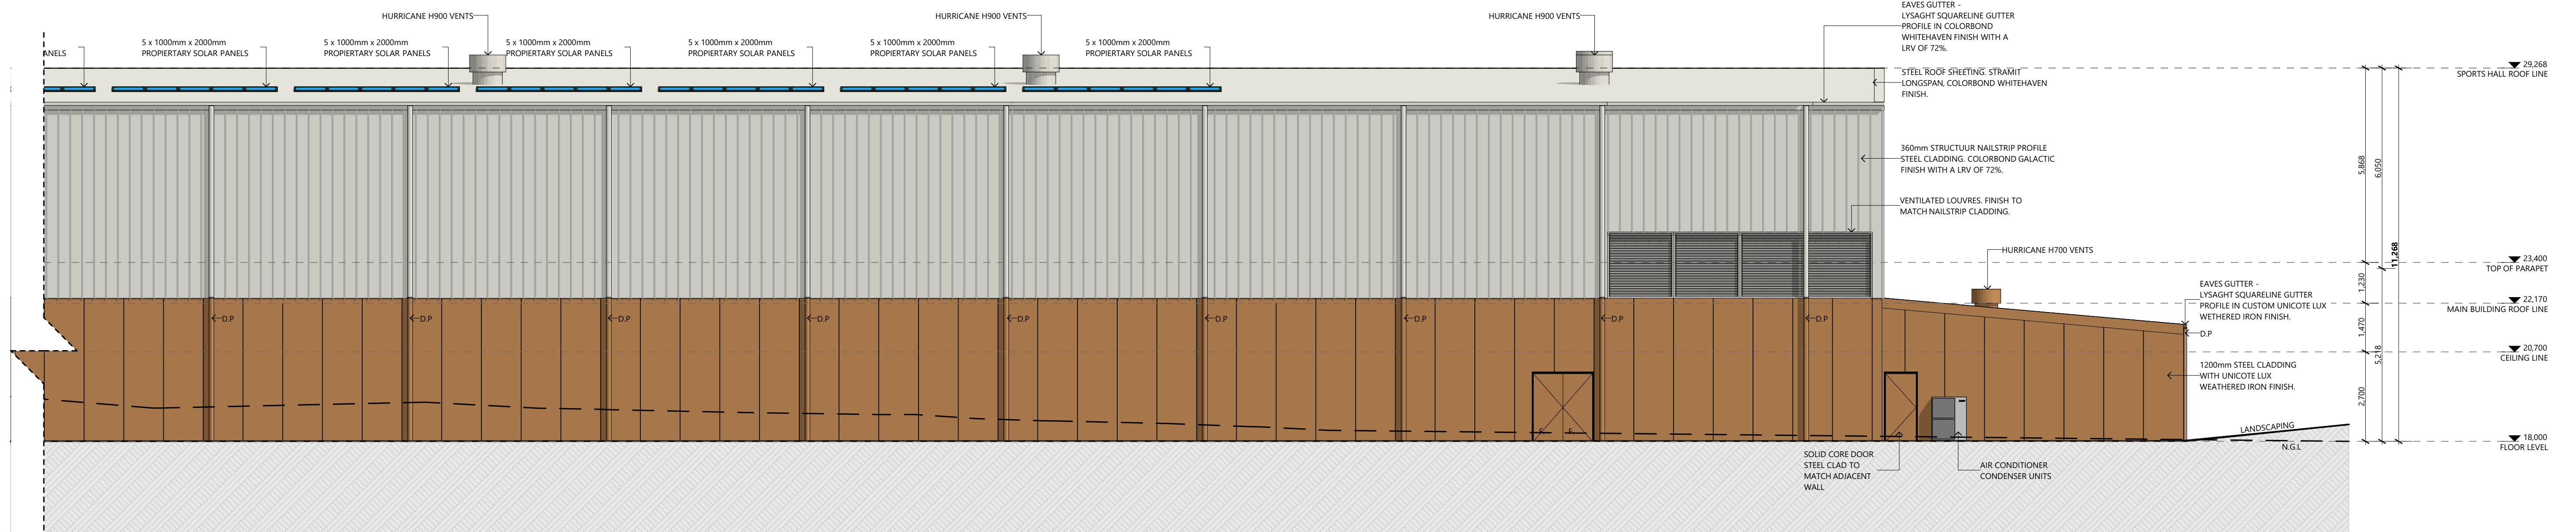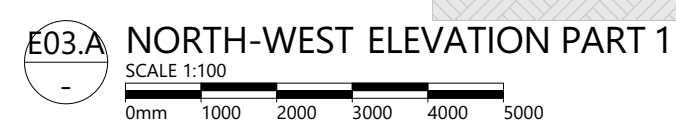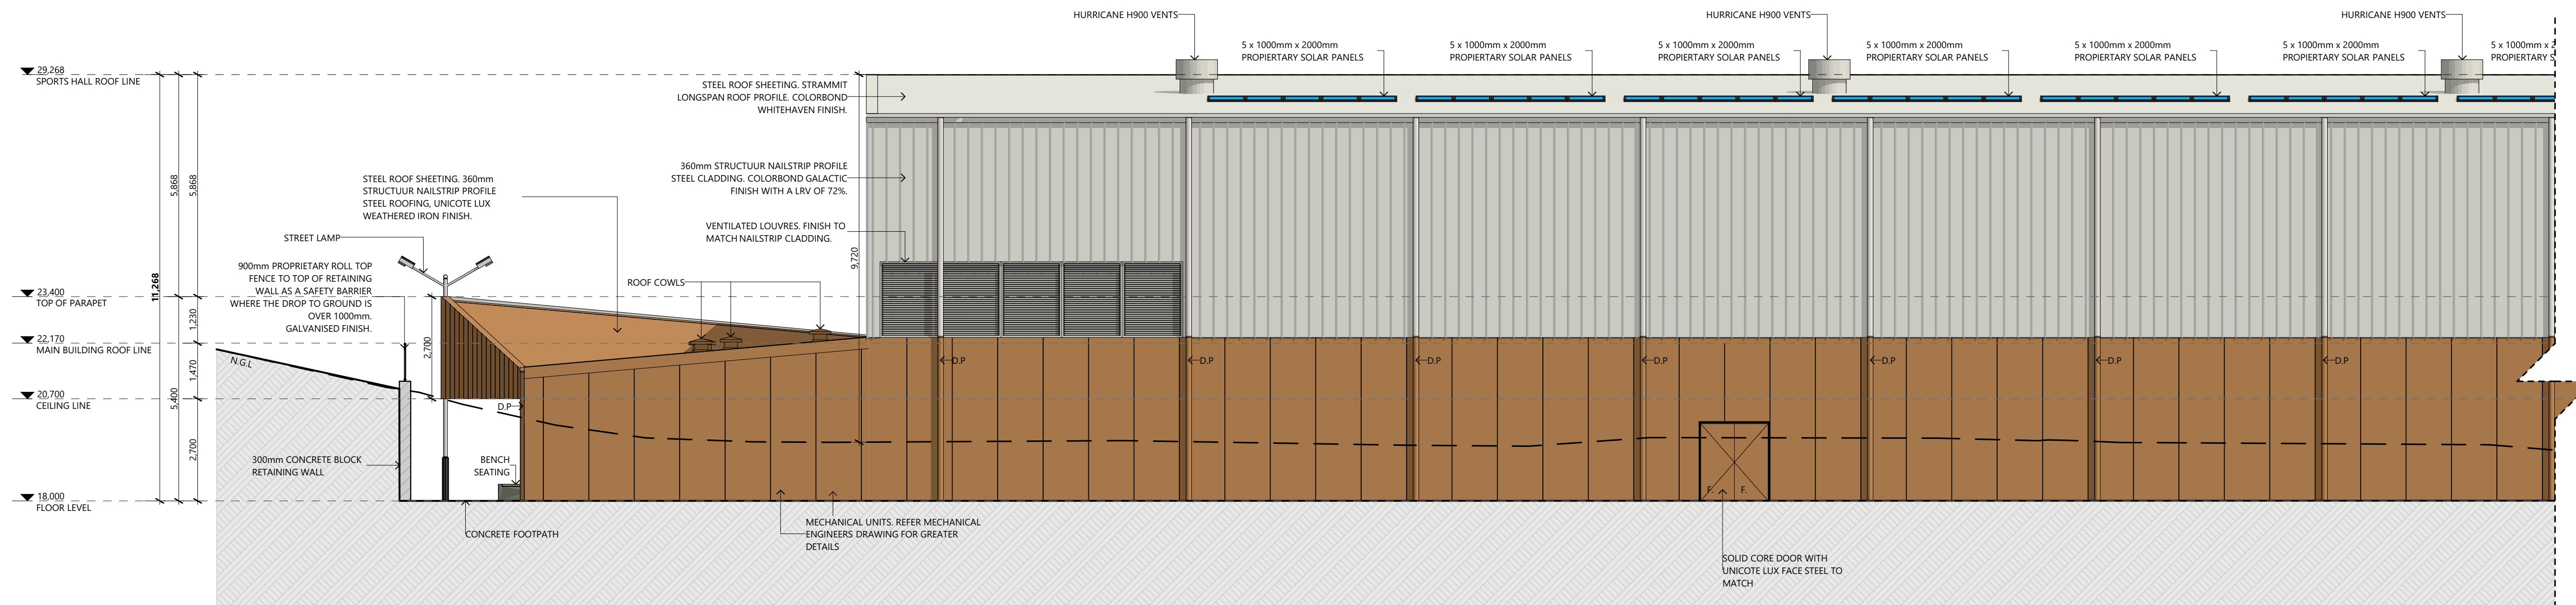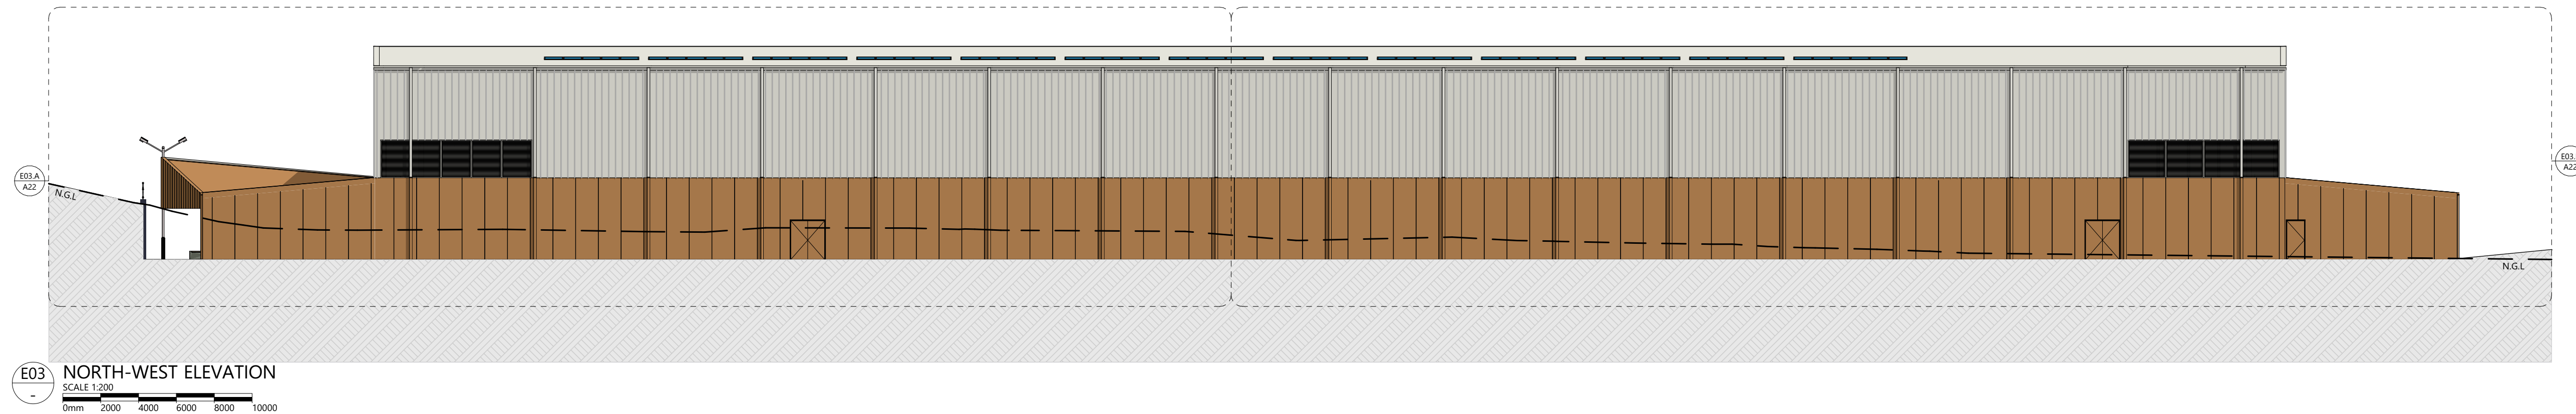[illegible]

GLENORCHY SPORTS CENTRE

DEPARTMENT OF STATE GROWTH



SKETCH CONCEPT
CONTROLLED DOCUMENT DO NOT COPY

ARTAS
ARCHITECTS

APPROVAL
244008
SHEET SIZE: A1 (LANDSCAPE)

A22-DA01

©COPYRIGHT THESE DRAWINGS AND THE DESIGNS ARE THE PROPERTY OF ARTAS ARCHITECTS PTY LTD AND MUST NOT BE USED, RETAINED OR COPIED WITHOUT WRITTEN PERMISSION FROM ARTAS ARCHITECTS PTY LTD. (A.B.N. 37 651 028 090)

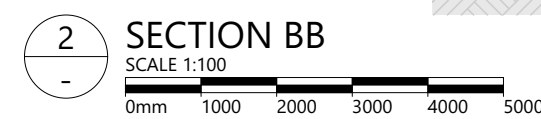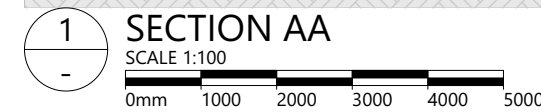[illegible]

GLENORCHY SPORTS CENTRE
DEPARTMENT OF STATE GROWTH

APPROVAL
244008
SHEET SIZE: A1 (LANDSCAPE)





A24-DA01

©COPYRIGHT THESE DRAWINGS AND THE DESIGNS ARE THE PROPERTY OF ARTAS ARCHITECTS PTY LTD AND MUST NOT BE REUSED, RETAINED OR COPIED WITHOUT WRITTEN PERMISSION FROM ARTAS ARCHITECTS PTY LTD (A.B.N. 37 651 028 090)


ARTAS
ARCHITECTS

Architectural section CC of the Sports Hall, showing a cross-section of the building. The section includes a kiosk (27.21m²) and an entry/lobby (218.68m²). The roof is steel with hurricane ventilation. The walls are colorbond monument paint finish. The section shows various rooms and structural details, including a suspended basketball hoop and a single glazed toughened glass to all court glazing. The drawing is labeled 'SECTION CC' and includes a scale bar from 0mm to 5000mm.

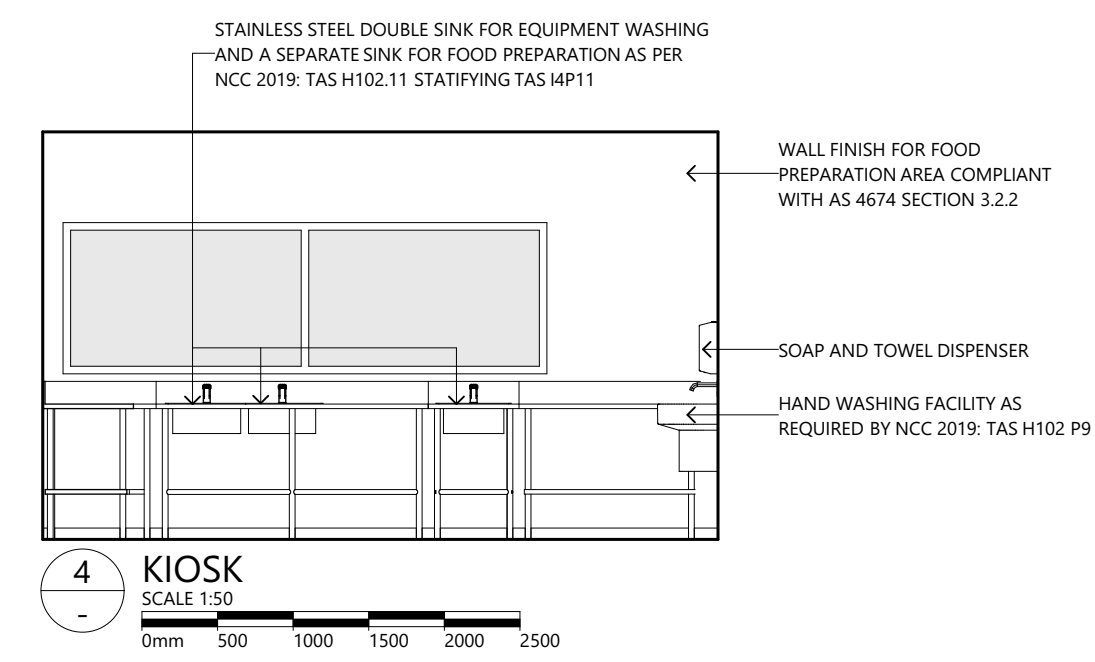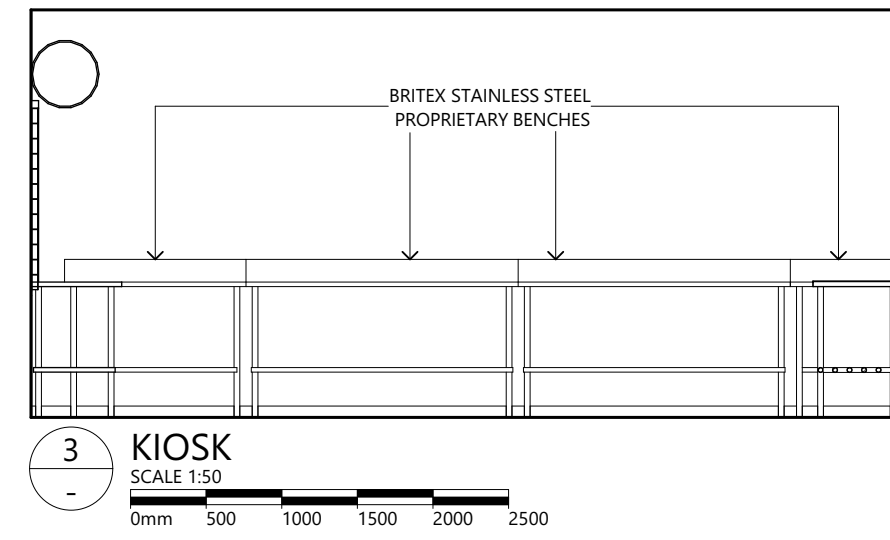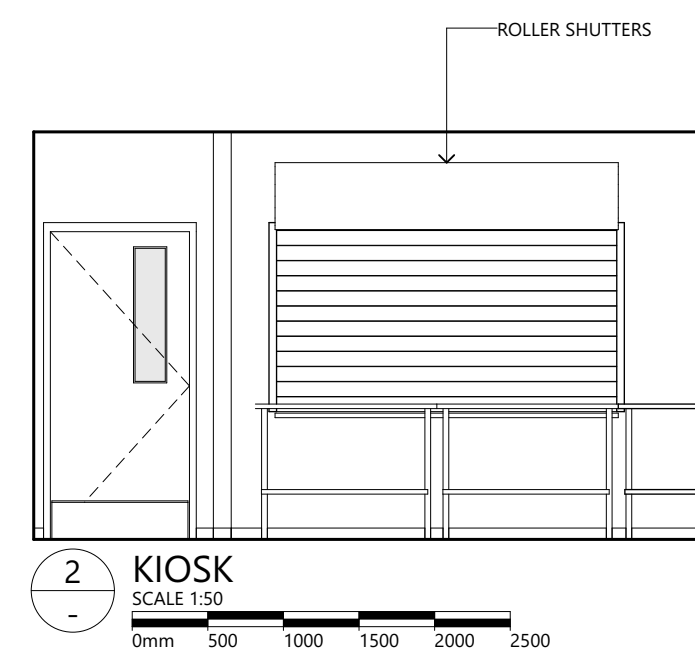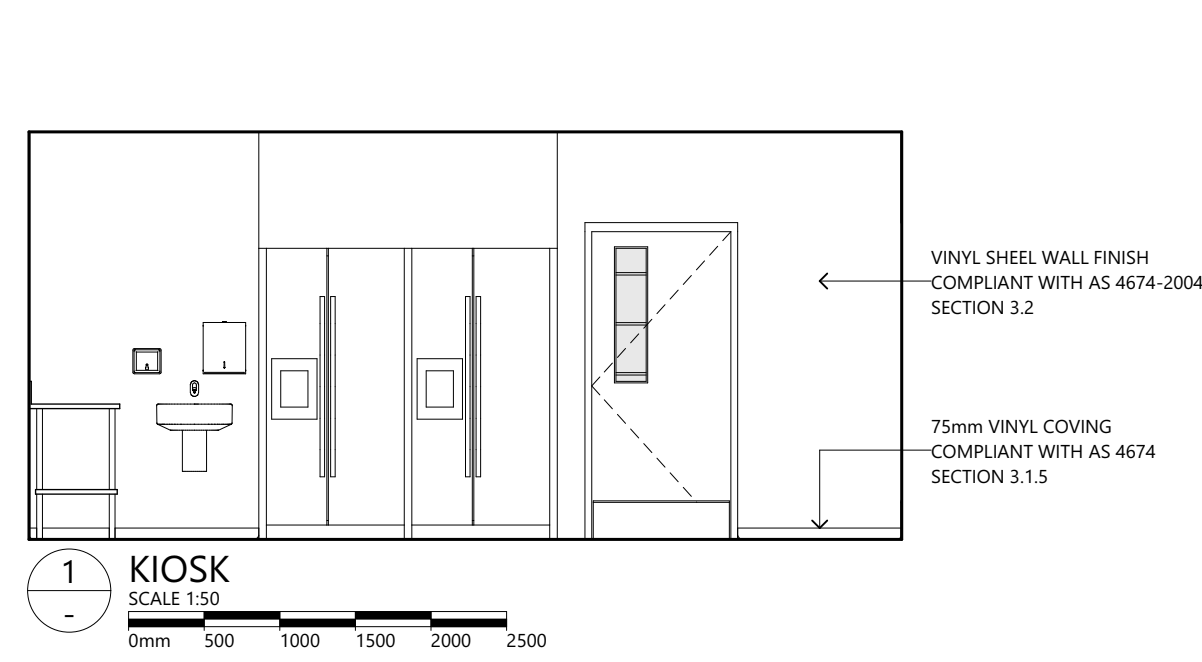

[illegible]

GLENORCHY SPORTS CENTRE
DEPARTMENT OF STATE GROWTH

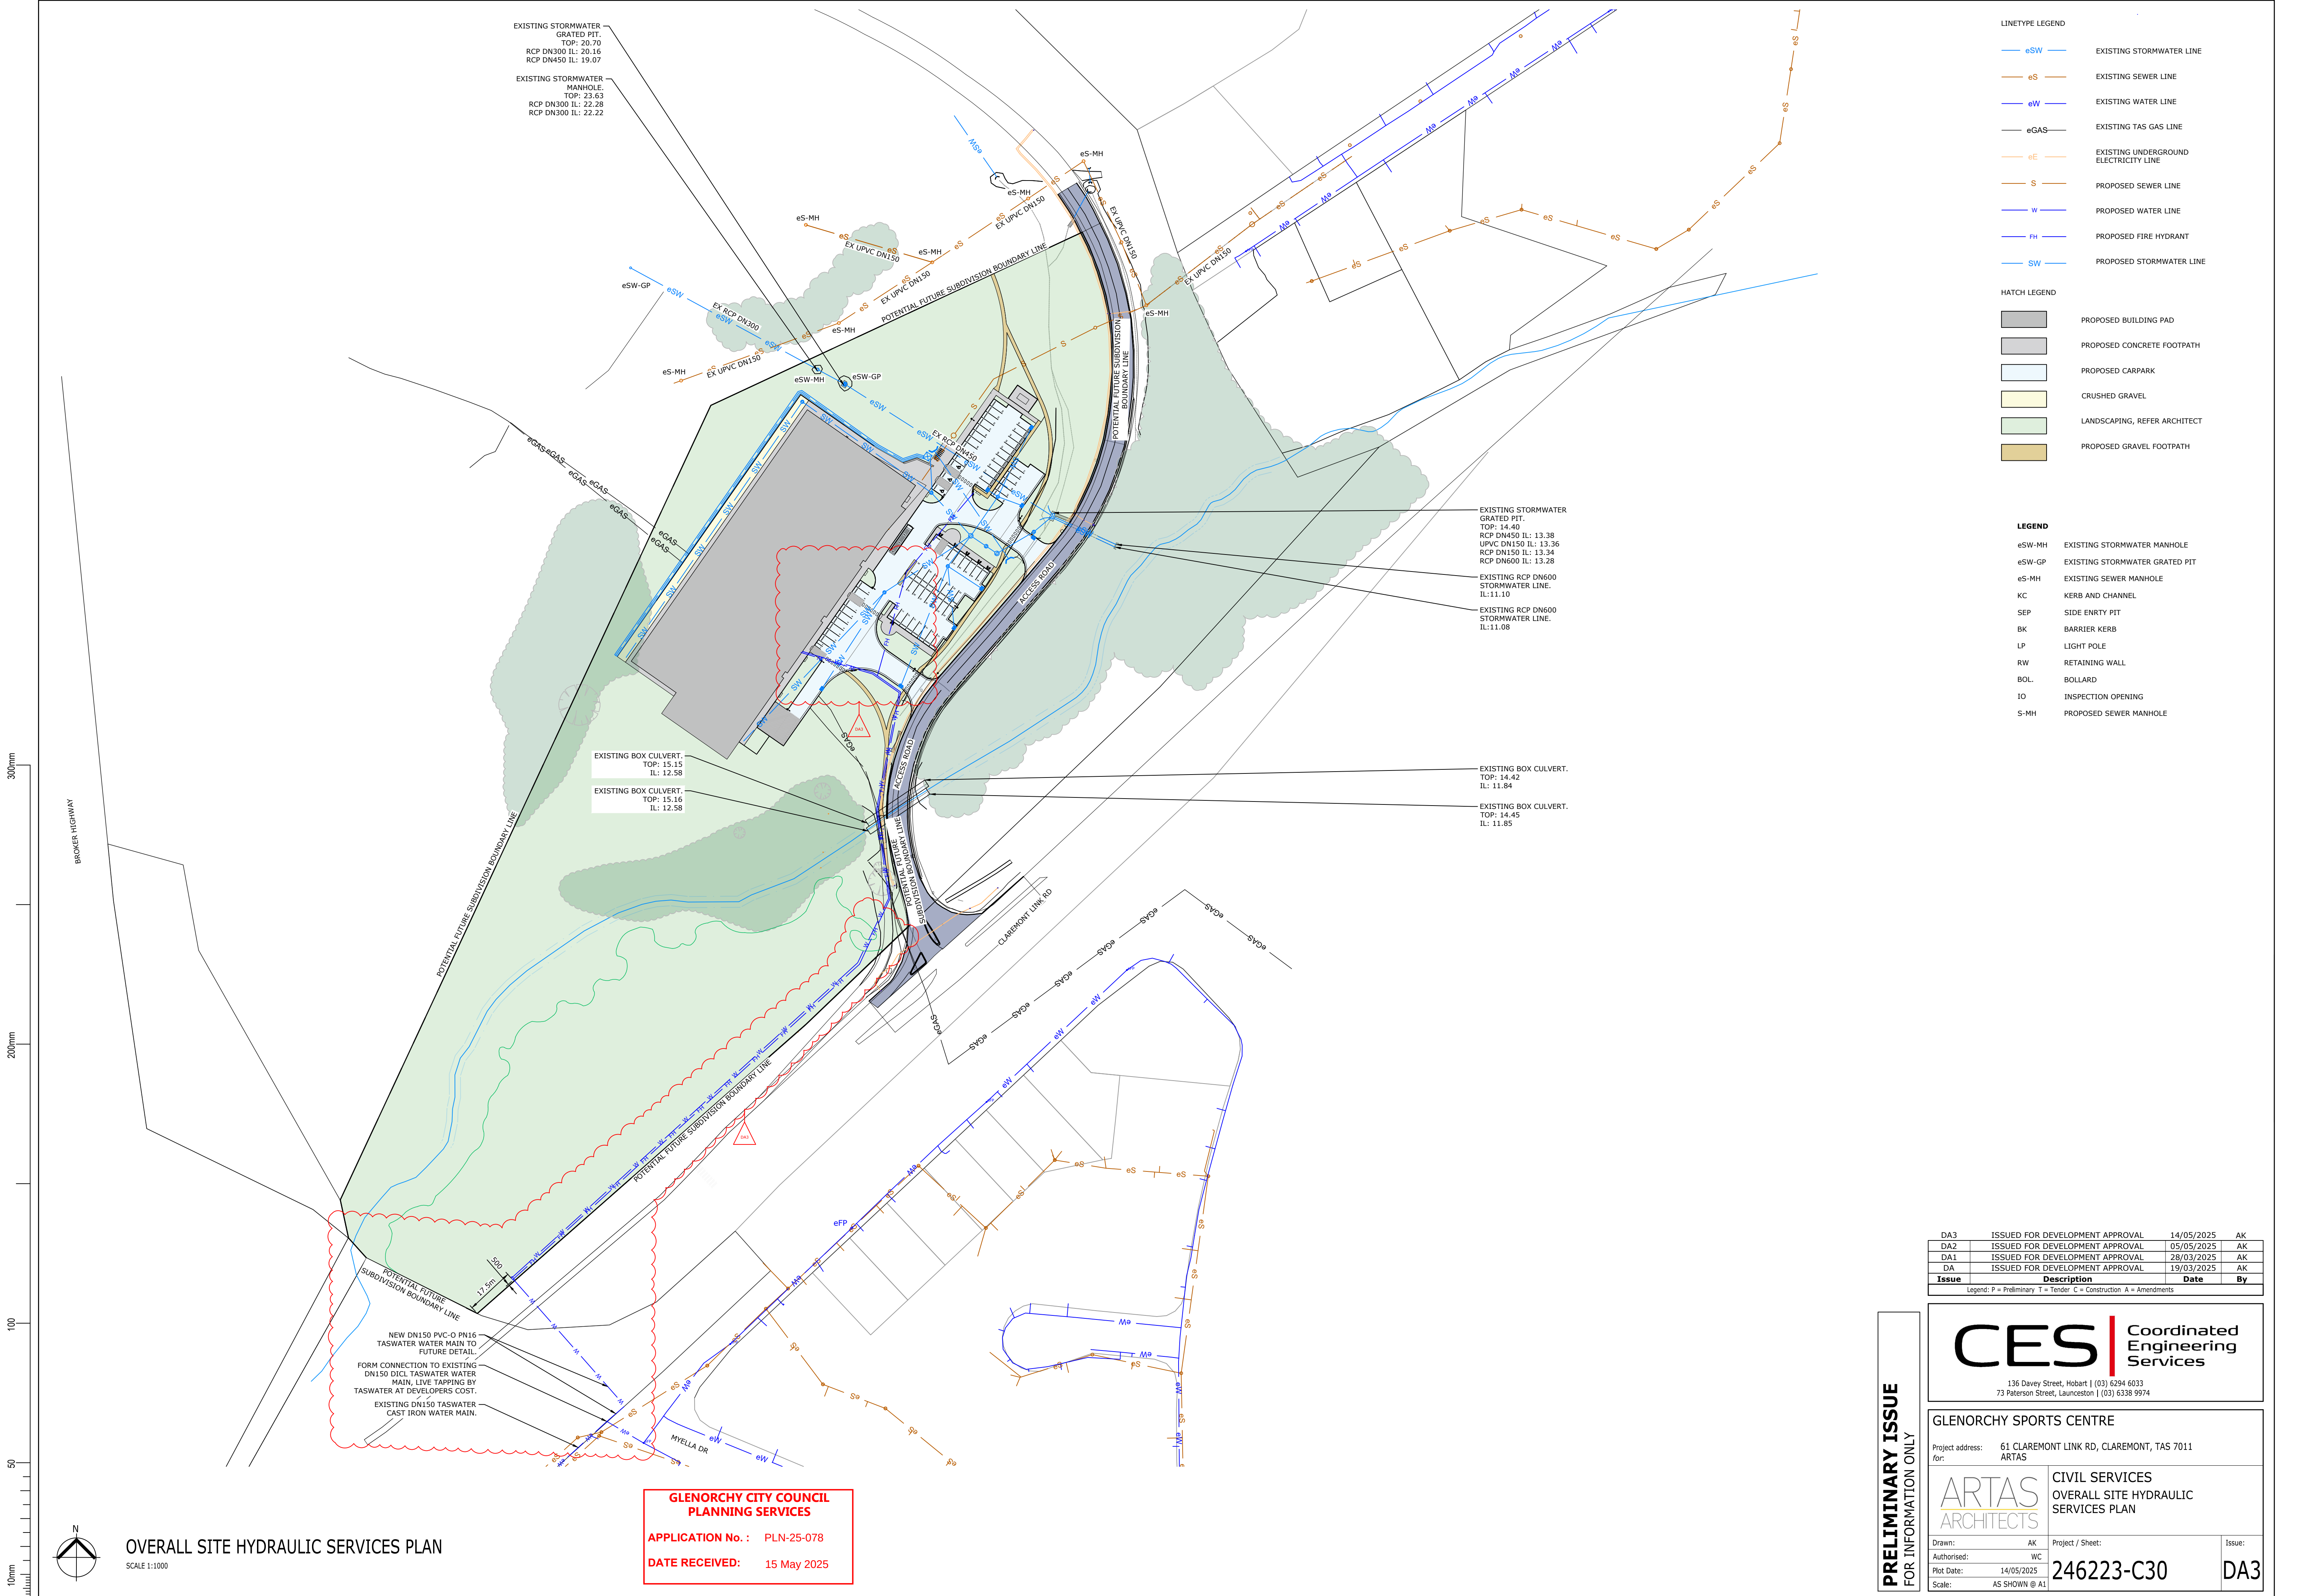

- LINETYPE LEGEND
- eSW EXISTING STORMWATER LINE
 - eS EXISTING SEWER LINE
 - eW EXISTING WATER LINE
 - eGAS EXISTING TAS GAS LINE
 - eE EXISTING UNDERGROUND ELECTRICITY LINE
 - S PROPOSED SEWER LINE
 - W PROPOSED WATER LINE
 - FH PROPOSED FIRE HYDRANT
 - SW PROPOSED STORMWATER LINE

- HATCH LEGEND
- PROPOSED BUILDING PAD
 - PROPOSED CONCRETE FOOTPATH
 - PROPOSED CARPARK
 - CRUSHED GRAVEL
 - LANDSCAPING, REFER ARCHITECT
 - PROPOSED GRAVEL FOOTPATH

- LEGEND
- eSW-MH EXISTING STORMWATER MANHOLE
 - eSW-GP EXISTING STORMWATER GRATED PIT
 - eS-MH EXISTING SEWER MANHOLE
 - KC KERB AND CHANNEL
 - SEP SIDE ENTRY PIT
 - BK BARRIER KERB
 - LP LIGHT POLE
 - RW RETAINING WALL
 - BOL BOLLARD
 - IO INSPECTION OPENING
 - S-MH PROPOSED SEWER MANHOLE

DA3	ISSUED FOR DEVELOPMENT APPROVAL	14/05/2025	AK
DA2	ISSUED FOR DEVELOPMENT APPROVAL	05/05/2025	AK
DA1	ISSUED FOR DEVELOPMENT APPROVAL	28/03/2025	AK
DA	ISSUED FOR DEVELOPMENT APPROVAL	19/03/2025	AK
Issue	Description	Date	By
Legend: P = Preliminary T = Tender C = Construction A = Amendments			

CES Coordinated Engineering Services

136 Davey Street, Hobart | (03) 6294 6033
73 Paterson Street, Launceston | (03) 6338 9974

GLENORCHY SPORTS CENTRE			
Project address: 61 CLAREMONT LINK RD, CLAREMONT, TAS 7011			
for: ARTAS			
ARTAS ARCHITECTS		CIVIL SERVICES OVERALL SITE HYDRAULIC SERVICES PLAN	
Drawn: AK	Project / Sheet:	Issue:	
Authorised: WC	246223-C30	DA3	
Plot Date: 14/05/2025			
Scale: AS SHOWN @ A1			


OVERALL SITE HYDRAULIC SERVICES PLAN

SCALE 1:1000

GLENORCHY CITY COUNCIL
PLANNING SERVICES

APPLICATION No. : PLN-25-078

DATE RECEIVED: 15 May 2025

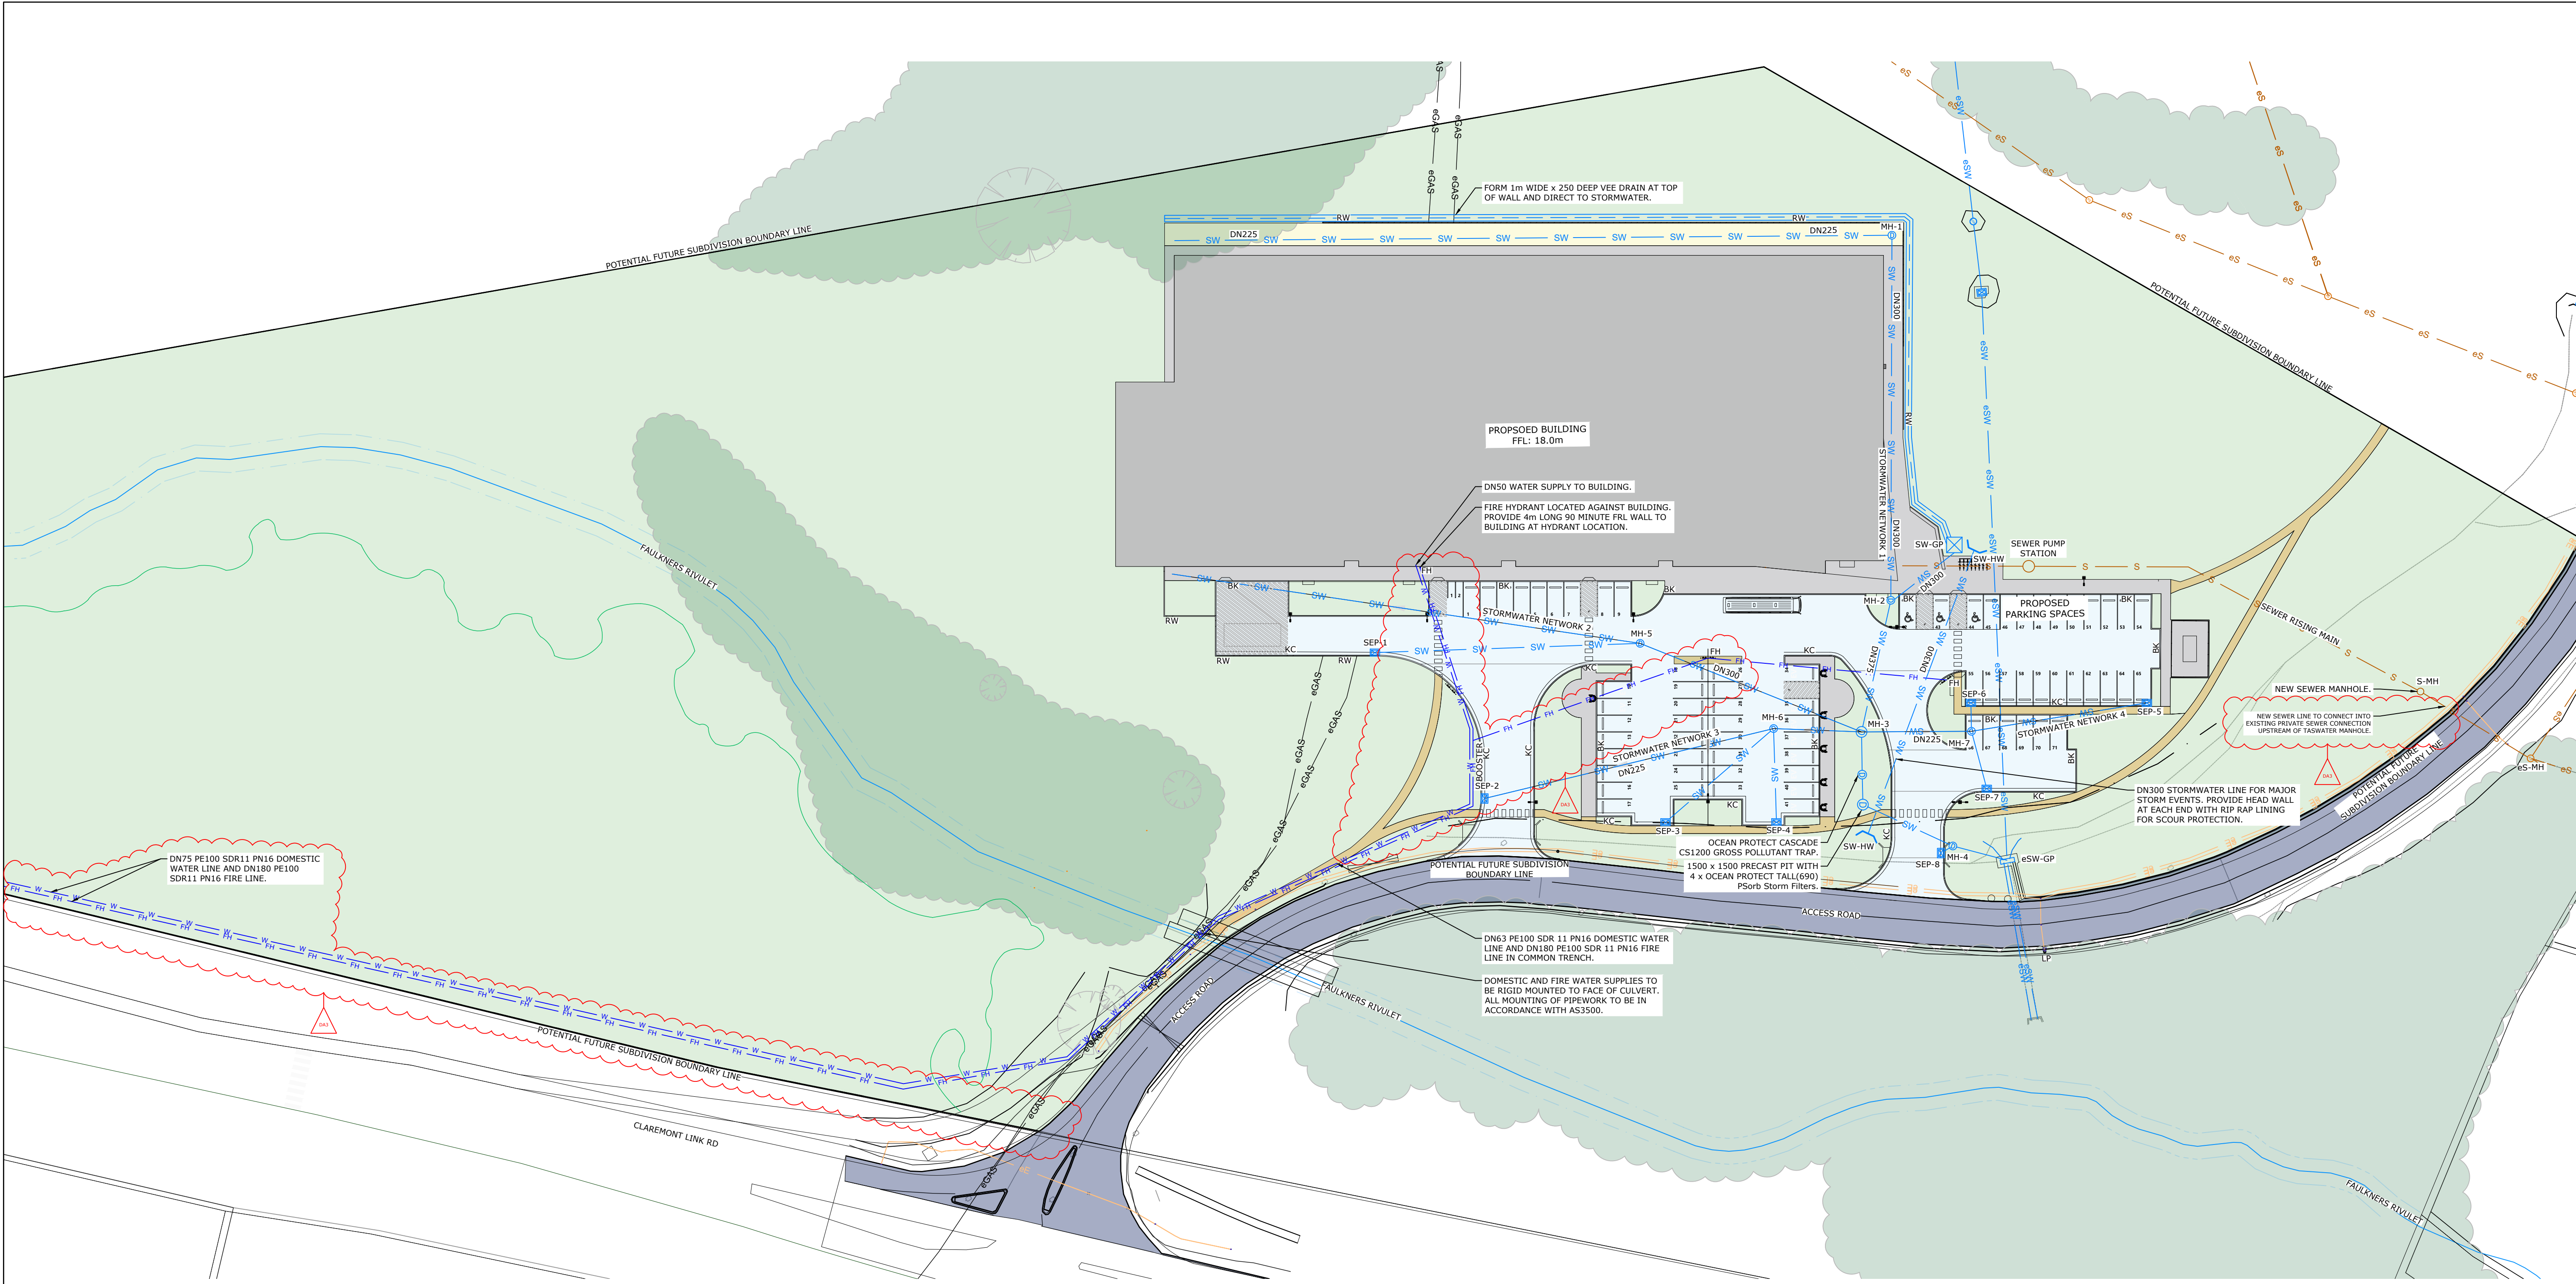

300mm
200mm
100mm
50mm
10mm

- LINE TYPE LEGEND**
- eSW EXISTING STORMWATER LINE
 - eS EXISTING SEWER LINE
 - eW EXISTING WATER LINE
 - eGAS EXISTING TAS GAS LINE
 - eE EXISTING UNDERGROUND ELECTRICITY LINE
 - S PROPOSED SEWER LINE
 - W PROPOSED WATER LINE
 - FH PROPOSED FIRE HYDRANT
 - SW PROPOSED STORMWATER LINE

- HATCH LEGEND**
- PROPOSED BUILDING PAD
 - PROPOSED CONCRETE FOOTPATH
 - PROPOSED CARPARK
 - CRUSHED GRAVEL
 - LANDSCAPING, REFER ARCHITECT
 - PROPOSED GRAVEL FOOTPATH

- LEGEND**
- eSW-MH EXISTING STORMWATER MANHOLE
 - eSW-GP EXISTING STORMWATER GRATED PIT
 - eS-MH EXISTING SEWER MANHOLE
 - KC KERB AND CHANNEL
 - SEP SIDE ENTRY PIT
 - BK BARRIER KERB
 - LP LIGHT POLE
 - RW RETAINING WALL
 - BOL BOLLARD
 - IO INSPECTION OPENING
 - S-MH PROPOSED SEWER MANHOLE
 - SW-GP PROPOSED STORMWATER GRATED PIT
 - SW-HW PROPOSED STORMWATER HEADWALL

**GLENORCHY CITY COUNCIL
PLANNING SERVICES**

APPLICATION No. : PLN-25-078

DATE RECEIVED: 15 May 2025



SITE HYDRAULIC SERVICES PLAN
SCALE 1:500

DA3	ISSUED FOR DEVELOPMENT APPROVAL	14/05/2025	AK
DA2	ISSUED FOR DEVELOPMENT APPROVAL	05/05/2025	AK
DA1	ISSUED FOR DEVELOPMENT APPROVAL	28/03/2025	AK
DA	ISSUED FOR DEVELOPMENT APPROVAL	19/03/2025	AK
Issue	Description	Date	By
Legend: P = Preliminary T = Tender C = Construction A = Amendments			

CES

Coordinated
Engineering
Services

136 Davey Street, Hobart | (03) 6294 6033
73 Paterson Street, Launceston | (03) 6338 9974

GLENORCHY SPORTS CENTRE			
Project address: 61 CLAREMONT LINK RD, CLAREMONT, TAS 7011			
for: ARTAS			
ARTAS ARCHITECTS		CIVIL SERVICES SITE HYDRAULIC SERVICES PLAN	
Drawn: AK	Project / Sheet:	Issue:	
Authorised: WC	246223-C31		DA3
Plot Date: 14/05/2025			
Scale: AS SHOWN @ A1			

PRELIMINARY ISSUE
FOR INFORMATION ONLY

GENERAL

1. TENDERER SHALL MAKE THEMSELVES AWARE OF THE LOCAL COUNCIL AND AUSTRROADS STANDARDS FOR ALL CIVIL WORKS. TENDERERS SHALL MAKE ALL NECESSARY ALLOWANCES FOR WORKS TO BE CARRIED OUT IN ACCORDANCE WITH STANDARDS WITHIN THE TENDER PRICE.
2. THE CONTRACTOR IS TO NOTIFY ALL RELEVANT STATUTORY AUTHORITIES PRIOR TO COMMENCEMENT OF CONSTRUCTION WORKS ON SITE FOR THE POSSIBLE LOCATION OF ANY EXISTING SERVICES NOT SHOWN ON THESE PLANS. THE SUPERINTENDENT SHALL BE NOTIFIED OF ANY SERVICES THAT ARE NOT SHOWN IN THE DOCUMENTATION. ALL EXISTING SERVICES ARE TO BE PROTECTED DURING CONSTRUCTION. ANY DAMAGE TO EXISTING SERVICES IS TO BE MADE GOOD AT THE CONTRACTORS EXPENSE.
3. THESE DRAWINGS AND SPECIFICATIONS HAVE BEEN PREPARED FOR COUNCIL APPROVAL AND TENDERING PURPOSES ONLY THEY ARE NOT TO BE USED FOR CONSTRUCTION. A CONSTRUCTION SET WILL BE ISSUED PRIOR TO COMMENCEMENT OF CONSTRUCTION.
4. COMMON TRENCHING; THE FOLLOWING CLEARANCE DISTANCES (BARREL TO BARREL) MUST BE MAINTAINED FROM EXISTING OR PROPOSED SERVICES, FOR ALL COMMON TRENCHING: HORIZONTAL:
- 300mm ALONG A LENGTH GREATER THAN 2m
 - 500mm MINIMUM FROM ANY MAIN GREATER THAN Ø200mm
 - 150mm MINIMUM ALONG LENGTH LESS THAN 2m
- VERTICALLY:
- 150mm MINIMUM
 - 300mm MINIMUM FROM ANY MAIN GREATER THAN Ø200mm
- ELECTRICAL CABLES SHALL BE MINIMUM DISTANCE OF 400mm OF WHICH 300mm SHOULD BE IN NATURAL AND UNDISTURBED MATERIAL.
5. LOCAL ENERGY SUPPLIER TRENCHING; THE CONTRACTOR IS TO ALLOW FOR EXCAVATION AND BACKFILLING FOR ALL INSTALLATION OF LOCAL ENERGY SUPPLIER CABLES. WHERE REQUIRED CONTRACTOR IS TO LIAISE WITH ENERGY SUPPLIER FOR THE EXTENT OF CABLE TRENCHING.
6. TELECOMMUNICATION TRENCHING; THE CONTRACTOR IS TO ALLOW FOR EXCAVATION AND BACKFILLING FOR ALL INSTALLATION OF LOCAL TELECOMMUNICATION SUPPLIER CABLES. WHERE REQUIRED CONTRACTOR IS TO LIAISE WITH LOCAL TELECOMMUNICATION SUPPLIER FOR THE EXTENT OF CABLE TRENCHING.
7. EXISTING SERVICES ARE TO BE LOCATED PRIOR TO COMMENCING DEMOLITION OR SITE WORKS. THE CONTRACTOR IS TO ARRANGE AND PAY FOR THE ON SITE MARKING AND CONFIRMATION OF DEPTH OF SERVICE AND LOCATION FOR ALL UNDERGROUND SERVICES INCLUDING LOCAL TELECOMMUNICATION, ENERGY, WATER AUTHORITY AND COUNCIL SERVICES (I.E. STORMWATER) IN THE AREA OF NEW WORKS. LOCATION TO BE CONFIRMED USING CABLE LOCATORS AND HAND DIGGING METHODS. PRIOR TO ANY WORK ON SITE. ANY CLASHES WITH DESIGNED SERVICES ON FOLLOWING DRAWINGS ARE TO BE REPORTED TO DESIGN ENGINEER FOR DIRECTION.
8. COUNCIL AND AUTHORITIES APPROVALS; ALL WORKS ARE TO BE IN ACCORDANCE WITH APPROVAL FROM WATER AUTHORITY (CERTIFICATE OF CONSENT) AND LOCAL COUNCIL (DEVELOPMENT APPLICATION).
9. THE CONTRACTOR IS TO ALLOW FOR TEMPORARY WORKS SUCH AS DIVERSION MAINS OF EQUAL CAPACITY TO EXISTING AND PUMPED SYSTEMS AS REQUIRED TO ALLOW NEW WORKS OR MODIFICATION TO EXISTING BE CARRIED OUT WITH MINIMAL INTERRUPTION TO SITE WATER RETICULATION AND DRAINAGE SERVICES.
10. WHERE EXISTING SERVICES ARE LOCATED WITHIN 600mm OF NEW BUILDING WORKS THEY SHALL BE DIVERTED AND RELAID TO ENGINEERS SITE DIRECTION.
11. DISRUPTION TO EXISTING SERVICES; THE CONTRACTOR SHALL ORGANISE SEQUENCE OF WORKS TO ENSURE MINIMUM DISRUPTION TO EXISTING ACTIVE SERVICES. ANY INTERRUPTIONS ARE TO BE APPROVED BY THE PRINCIPAL.

PAVEMENT SPECIFICATION

THE PAVEMENT WORKS SHALL BE CONSTRUCTED IN ACCORDANCE WITH THE FOLLOWING DEPARTMENT OF STATE GROWTH SPECIFICATIONS:

SECTION 204 - EARTHWORKS - AUG 2016

SECTION 304 - UNBOUND FLEXIBLE PAVEMENT CONSTRUCTION - AUG 2016

SECTION 304 - PREPARATION OF GRANULAR PAVEMENTS FOR BITUMINOUS SURFACING - AUG 2016

SECTION 407 - DENSE GRADED ASPHALT - FEB 2022

SECTION 408 - SPRAYED BITUMINOUS SURFACINGS - DEC 2020

ALL THE DEPARTMENT OF STATE GROWTH SPECIFICATIONS REFERENCED IN THESE SECTIONS.

CONCRETE FINISHES

CONCRETE SHALL BE FINISHED IN ACCORDANCE WITH THE FOLLOWING UNLESS OTHERWISE NOTED:

GENERAL CONCRETE

- FORMED SURFACES THAT WILL BE VISIBLE ONCE THE WORKS ARE COMPLETE - CLASS 3 TO AS3610.1-2018 TABLE 3.2.3.
- FORMED SURFACES THAT WILL BE BURIED AND WILL NOT BE VISIBLE ONCE THE WORKS ARE COMPLETE - CLASS 4 TO AS3610.1-2018 TABLE 3.2.3.
- UNFORMED SURFACES THAT WILL BE VISIBLE ONCE THE WORKS ARE COMPLETE - BURNISHED STEEL TROWEL TO NATSPEC CLASS A TOLERANCE.
- UNFORMED SURFACES THAT WILL BE BURIED AND WILL NOT VISIBLE ONCE THE WORKS ARE COMPLETE - BURNISHED STEEL TROWEL TO NATSPEC CLASS A TOLERANCE.
- UNFORMED SURFACES THAT WILL BE TRAFFICABLE AND VISIBLE ONCE THE WORKS ARE COMPLETE - BURNISHED STEEL TROWEL TO NATSPEC CLASS A TOLERANCE THEN BROOMED TO FORM A NON-SLIP FINISH.
- UNFORMED SURFACES FOR KERBS AND VEE DRAINS - STEEL TROWEL TO LGAT STANDARDS.

EARTHWORKS

1. GENERAL EARTHWORKS, MATERIAL AND WORKMANSHIP SHALL COMPLY WITH THESE DRAWINGS AND THE CURRENT EDITION OF THE S.A.A. CODE FOR EARTHWORKS AS3798 TOGETHER WITH ANY CODES, STANDARDS OR REGULATIONS REFERRED TO THEREIN. A COPY OF AS3798 SHALL BE RETAINED ON SITE AT ALL TIMES.
2. THE CONTRACTOR IS TO ENGAGE AN APPROVED GEOTECHNICAL ENGINEER TO CARRY OUT LEVEL 3 TESTING OF ALL EARTHWORKS TO AS3798, INCLUDING:
- SUBGRADE
 - FILLS
 - PAVEMENTS
- BACKFILLING OF SERVICE TRENCHES
- CERTIFICATION OF THESE ELEMENTS IS TO BE PROVIDED PROGRESSIVELY AND PRIOR TO PRACTICAL COMPLETION.
3. AREAS OF FILL; REMOVE TOPSOIL AND ORGANIC MATERIAL, PROOF ROLL SUBGRADE IN ACCORDANCE WITH AS1289 TO:
- 98% STANDARD DRY DENSITY UNDER BUILDING
 - 100% STANDARD DRY DENSITY UNDER ROADS AND CARPARKS
 - REMOVE ANY SOFT SPOTS AND AND COMPACT WITH 2% OF OPTIMUM MOISTURE CONTENT TO STANDARD DRY DENSITY AS STATED ABOVE.

ROADWORKS/PAVEMENT/FOOTPATHS/TURF

1. ALL WORKS ARE TO BE CARRIED OUT TO THE LOCAL COUNCIL AND AUSTRROADS STANDARDS. ANY DEPARTURES FROM THESE STANDARDS REQUIRES PRIOR APPROVAL OF SUPERINTENDENT AND THE LOCAL COUNCIL WORKS SUPERVISOR.
2. INSPECTIONS; THE CONTRACTOR IS RESPONSIBLE FOR ORGANISING THE FOLLOWING INSPECTIONS WITH SUPERINTENDENT. MINIMUM 48 HOURS NOTICE IS REQUIRED TO BE GIVEN TO THE SUPERINTENDENT PRIOR TO INSPECTION.
- SUBGRADE PREPARATION.
 - SUB-BASE FOR ROADS, CARPARKS AND KERBS.
 - BASE COURSE.
 - FINAL TRIM PRIOR TO PLACING KERBS.
 - FINAL TRIM PRIOR TO SEALING.
3. TESTING; THE CONTRACTOR IS RESPONSIBLE FOR ORGANISING AND PAYING ALL COSTS ASSOCIATED WITH TESTING IN ACCORDANCE WITH D.I.E.R. SPEC G4 COMPACTION ASSESSMENT.
4. HOTMIX; ALL HOTMIX IS TO BE BLACK IN COLOUR AND IS TO MEET AND BE PLACED IN ACCORDANCE WITH D.I.E.R. R55-DENSE GRADED ASPHALT.
5. KERBS; ALL KERBS ARE TO BE AS SHOWN ON DRAWINGS AND BE IN ACCORDANCE WITH LGAT STANDARDS.
6. ROAD RESERVE WORKS; ALL WORKS IN (OR REQUIRING OCCUPATION) IN THE ROAD RESERVE MUST BE UNDERTAKEN BY CONTRACTORS REGISTERED WITH THE LOCAL COUNCIL (REGISTERED CONTRACTOR)

STORMWATER

1. ALL WORKS ARE TO BE CARRIED OUT TO THE LOCAL COUNCIL AND D.I.E.R. STANDARDS. ANY DEPARTURES FROM THESE STANDARDS REQUIRES PRIOR APPROVAL OF SUPERINTENDENT AND THE LOCAL COUNCIL WORKS SUPERVISOR. ALL STORMWATER PLUMBING AND DRAINAGE IS TO COMPLY WITH AS3500.3-2003.
2. TESTING; ALL DRAINAGE WORKS SHALL BE SUBJECTED TO TESTS PRESCRIBED BY THE AUTHORITIES HAVING JURISDICTION OVER VARIOUS SERVICES. ANY SECTION FAILING SUCH TESTS SHALL BE REMOVED AND PROPERLY INSTALLED AT THE CONTRACTORS EXPENSE.
3. MANHOLES ARE TO BE 1050 I.D. PRECAST CONCRETE INSTALLED TO LOCAL COUNCIL STANDARDS. ALL MANHOLES IN TRAFFICKED AREAS ARE TO BE FITTED WITH HEAVY DUTY GATIC COVERS AND SURROUNDS.
4. SIDE ENTRY PITTS;
- PIT INVERT DEPTHS VARY, REFER SITE PLAN.
 - BENCH OUT IN A NEAT AND TIDY MANNER TO ENGINEERS APPROVAL.
 - GRATED PIT - GULLY HINGED OR OTHER TYPE APPROVED.
 - CONCRETE KERB LINTEL - STEEL KERB LINTEL AND 1200 LONG GALV. BAR
 - INSTALL STEP RUNG IF REQUIRED BY DEPTH.
5. AS INSTALLED DRAWINGS; THE CONTRACTOR IS RESPONSIBLE FOR PRODUCING "AS INSTALLED" DRAWINGS TO THE STANDARD REQUIRED BY THE LOCAL COUNCIL. THE DRAWINGS SHALL BE CERTIFIED AS BEING CORRECT BY EITHER A CHARTERED CIVIL ENGINEER OR A REGISTERED SURVEYOR. THIS SERVICE CAN BE PROVIDED BY CES, HOWEVER THE CONTRACTOR WILL BE CHARGED FOR THIS SERVICE, CONTRACTORS SHALL ALLOW FOR THIS WHEN PRICING.
6. INSPECTIONS; THE CONTRACTOR IS RESPONSIBLE FOR ORGANISING THE FOLLOWING INSPECTIONS WITH THE SUPERINTENDENT. MINIMUM OF 48 HOURS NOTICE IS REQUIRED TO BE GIVEN TO THE SUPERINTENDENT PRIOR TO THE INSPECTION.
- PIPEWORK BEDDING.
 - INSTALLED PIPE PRIOR TO BACKFILLING.
 - BACKFILLING.

WATER RETICULATION

1. ALL WATER RETICULATION WORKS TO COMPLY WITH WSA 02-2011-3.1 MRWA EDITION VERSION 2 AND WATER SERVICES ASSOCIATION OF AUSTRALIA STANDARDS. ANY DEPARTURES FROM THESE STANDARDS REQUIRES THE PRIOR (NRM) APPROVAL OF THE SUPERINTENDENT AND LOCAL WATER AUTHORITY WORKS SUPERVISOR.
2. TESTING; ALL WATER RETICULATION WORKS SHALL BE SUBJECTED TO TESTS PRESCRIBED BY THE AUTHORITIES HAVING JURISDICTION OVER VARIOUS SERVICES. ANY SECTION FAILING SUCH TESTS SHALL BE REMOVED AND PROPERLY INSTALLED AT THE CONTRACTORS EXPENSE.
3. FIRE HYDRANTS ARE TO BE AS SHOWN ON DRAWINGS. THE CONTRACTOR IS TO ALLOW TO PLACE STANDARD MARKERS AS REQUIRED BY THE LOCAL AUTHORITY.
4. TRENCHES AND BACKFILLING; ALL TRENCHES ARE TO BE EXCAVATED AND BACKFILLED IN ACCORDANCE WITH DRAWINGS AND LOCAL WATER AUTHORITY STANDARDS.
5. THRUST AND ANCHOR BLOCKS ARE TO BE PROVIDED AT BENDS, VALVES, HYDRANTS AND LINE ENDS IN ACCORDANCE WITH THE LOCAL WATER AUTHORITY STANDARDS.
6. INSPECTIONS; THE CONTRACTOR IS RESPONSIBLE FOR ORGANISING THE FOLLOWING INSPECTIONS WITH THE SUPERINTENDENT. MINIMUM OF 48 HOURS NOTICE IS REQUIRED TO BE GIVEN TO THE SUPERINTENDENT PRIOR TO THE INSPECTION.
- PIPEWORK BEDDING.
 - INSTALLED PIPE PRIOR TO BACKFILLING.
 - BACKFILLING.
7. PIPE CLEANING; THE CONTRACTOR IS TO ALLOW TO CLEANSE WATER MAINS BY FLUSHING WITH SODIUM HYPOCHLORIDE AS DIRECTED BY LOCAL AUTHORITY.
8. AS INSTALLED DRAWINGS; THE CONTRACTOR IS RESPONSIBLE FOR PRODUCING "AS INSTALLED" DRAWINGS TO THE STANDARD REQUIRED BY THE LOCAL WATER AUTHORITY. THE DRAWINGS SHALL BE CERTIFIED AS BEING CORRECT BY EITHER A CHARTERED CIVIL ENGINEER OR A REGISTERED SURVEYOR. THIS SERVICE CAN BE PROVIDED BY CES, HOWEVER THE CONTRACTOR WILL BE CHARGED FOR THIS SERVICE, CONTRACTORS SHALL ALLOW FOR THIS IN THEIR PRICING.
9. WATER CONNECTIONS; UNLESS OTHERWISE STATED WATER CONNECTIONS ARE TO BE 20mm AND INSTALLED AS PER THE LOCAL WATER AUTHORITY REQUIREMENTS AND AS3500.1-2003 STANDARDS.

SOIL AND WATER MANAGEMENT

1. ALL WORKS ARE TO BE CARRIED OUT IN ACCORDANCE WITH 'SOIL & WATER MANAGEMENT ON BUILDING & CONSTRUCTION SITES' GUIDELINES AVAILABLE FROM NORTHERN RESOURCE MANAGEMENT (NRM).
2. SOIL EROSION CONTROL IN ACCORDANCE WITH NRM GUIDELINES, CONTRACTORS TO ALLOW TO:
- LIMIT DISTURBANCE WHEN EXCAVATING BY PRESERVING VEGETATION WHEREVER POSSIBLE.
 - DIVERT UP-SLOPE WATER WHERE PRACTICAL.
 - INSTALL SEDIMENT FENCES DOWN SLOPE OF ALL DISTURBED LANDS TO FILTER LARGE PARTICLES PRIOR TO STORMWATER SYSTEM.
 - WASH EQUIPMENT IN DESIGNATED AREA THAT DOES NOT DRAIN INTO STORM WATER SYSTEM.
 - PLACE ON-SITE STOCK PILES AWAY FROM ON-SITE DRAINAGE AND UP SLOPE FROM SEDIMENT FENCES.
 - LEAVE & MAINTAIN VEGETATED FOOT PATH.
 - STORE ALL HARD WASTE & LITTER IN A DESIGNATED AREA THAT WILL PREVENT IT FROM BEING BLOWN AWAY AND WASHED INTO STORMWATER SYSTEM.
 - RESTRICT VEHICLE MOVEMENT TO STABILISED ACCESS.
- 3.CONTRACTORS ARE TO COMPLETE ALL WORK IS IN ACCORDANCE WITH NRM SOIL AND WATER MANAGEMENT ON BUILDING AND CONSTRUCTION SITE USING THE FOLLOWING FACT SHEETS:
- FACT SHEET 1: SOIL & WATER MANAGEMENT ON LARGE BUILDING & CONSTRUCTION SITES.
 - FACT SHEET 2: SOIL & WATER MANAGEMENT ON STANDARD BUILDING & CONSTRUCTION SITES.
 - FACT SHEET 3: SOIL & WATER MANAGEMENT PLANS.
 - FACT SHEET 4: DISPERSIVE SOILS - HIGH RISK OF TUNNEL EROSION.
 - FACT SHEET 5: MINIMISE SOIL DISTURBANCE.
 - FACT SHEET 6: PRESERVE VEGETATION.
 - FACT SHEET 7: DIVERT UP-SLOPE WATER.
 - FACT SHEET 8: EROSION CONTROL MATS & BLANKETS.
 - FACT SHEET 9: PROTECT SERVICE TRENCHES & STOCK PILES.
 - FACT SHEET 10: EARLY ROOF DRAINAGE CONNECTION.
 - FACT SHEET 11: SCOUR PROTECTION - STORM WATER PIPE OUTFALLS & CHECK DAMS.
 - FACT SHEET 12: STABILISED SITE ACCESS.
 - FACT SHEET 13: WHEEL WASH.
 - FACT SHEET 14: SEDIMENT FENCES AND FIBRE ROLLS.
 - FACT SHEET 15: PROTECTION OF STORM WATER PITTS.
 - FACT SHEET 16: MANAGE CONCRETE BRICK & TILE CUTTING.
 - FACT SHEET 17: SEDIMENT BASINS.
 - FACT SHEET 18: DUST CONTROL.
 - FACT SHEET 19: SITE RE-VEGETATION.

CONSTRUCTION SPECIFIC WORKS - PLUMBING

1. DUE TO THE AGE REQUIREMENTS OF BUILDING AND REQUIREMENTS OF NEW BUILDING WORKS TO COMPLY WITH RELEVANT AUSTRALIAN STANDARDS, BUILDING CODES OF AUSTRALIA, LOCAL AUTHORITY (COUNCIL AND WATER / SEWERS) AND STATE FIRE SERVICE REQUIREMENTS. CONTRACTORS TO COMPLETE ALL NECESSARY CHECKS AND ASSESSMENTS LISTED BELOW TO ENSURE THE BUILDING WORKS ARE READY FOR CERTIFICATE OF OCCUPANCY AND CERTIFICATE OF COMPLETION.
2. ON SITE TESTING IS TO BE CARRIED OUT DURING ESTABLISHMENT AND PRIOR TO COMMENCEMENT OF NEW WORKS. PROVIDE LATENT CONDITIONS REPORT TO ENGINEER FOR PRICING. THIS REPORT IS TO IDENTIFY INFRASTRUCTURE UPGRADED WORKS AT FRONT END OF THE PROJECT.
3. NO VARIATION WILL BE PAID FOR LATENT PLUMBING CONDITIONS THAT HAVE NOT BEEN IDENTIFIED DURING ON SITE TESTING AND LATENT CONDITIONS REPORT.
4. THESE WORKS ARE TO BE INCLUDED IN CONTRACTORS TENDER AS AGREED WITH SUPERINTENDENT.
5. LOCATE EXISTING SERVICES WITH CABLE LOCATORS, POT HOLING, SUCTION TRUCK, DIGGING AND UNDERGROUND CCTV CAMERA INSPECTION.
6. COMPLIANCE WORKS; CONTRACTORS ARE TO COMPLETE THE FOLLOWING WORKS:
- FLOW TEST ALL INTERNAL AND EXTERNAL FIRE HYDRANTS FOR COMPLIANCE WITH AS2419.1-2005. NOTIFY RESULTS TO ENGINEER FOR APPROVAL.
 - FLOW TEST ALL FIRE HOSE REEL FOR COMPLIANCE WITH AS1851.9-2005. NOTIFY RESULTS TO ENGINEER FOR APPROVAL.
 - UPGRADE FIRE HOSE REEL AND HYDRANTS TO ACHIEVE COMPLIANCE WITH THESE DRAWINGS, OCCUPANCY AND COMPLETION.
 - PRESSURE TEST AND DIE TEST EXISTING SEWER SYSTEM PRIOR TO COMMENCING WORKS AND CHECK FOR LEAKS OR DEFECTS. MAKE GOOD DEFECTIVE AREAS AND PROVIDE CERTIFIED RESULTS TO ENGINEER FOR APPROVAL AS PART OF LATENT CONDITIONS REPORT PREPARED AT FRONT END OF PROJECT. RE-TEST AFTER COMPLETION OF WORKS AND PROVIDE RESULTS PRIOR TO HAND OVER.

GRAVITY SEWER

1. ALL GRAVITY SEWER WORKS TO COMPLY WITH WSA 02-2014-3.1 MRWA EDITION VERSION 2 AND WATER SERVICES ASSOCIATION OF AUSTRALIA STANDARDS. ANY DEPARTURES FROM THESE STANDARDS REQUIRES THE PRIOR (NRM) APPROVAL OF THE SUPERINTENDENT AND LOCAL SEWER AUTHORITY WORKS SUPERVISOR.
2. TESTING; ALL GRAVITY SEWER WORKS SHALL BE SUBJECTED TO TESTS PRESCRIBED BY THE AUTHORITIES HAVING JURISDICTION OVER VARIOUS SERVICES. ANY SECTION FAILING SUCH TESTS SHALL BE REMOVED AND PROPERLY INSTALLED AT THE CONTRACTORS EXPENSE.
3. MANHOLES ARE TO BE 1050 I.D. PRECAST CONCRETE INSTALLED TO LOCAL SEWER AUTHORITY STANDARDS. ALL MANHOLES IN TRAFFICKED AREAS ARE TO BE FITTED WITH HEAVY DUTY GAS TIGHT GATIC COVERS AND SURROUNDS.
4. TRENCHES AND BACKFILLING; ALL TRENCHES ARE TO BE EXCAVATED AND BACKFILLED IN ACCORDANCE WITH DRAWINGS AND LOCAL SEWER AUTHORITY STANDARDS.
5. INSPECTIONS; THE CONTRACTOR IS RESPONSIBLE FOR ORGANISING THE FOLLOWING INSPECTIONS WITH THE SUPERINTENDENT. MINIMUM OF 48 HOURS NOTICE IS REQUIRED TO BE GIVEN TO THE SUPERINTENDENT PRIOR TO THE INSPECTION.
- PIPEWORK BEDDING.
 - INSTALLED PIPE PRIOR TO BACKFILLING.
 - BACKFILLING.
6. AS INSTALLED DRAWINGS; THE CONTRACTOR IS RESPONSIBLE FOR PRODUCING "AS INSTALLED" DRAWINGS TO THE STANDARD REQUIRED BY THE LOCAL WATER AUTHORITY. THE DRAWINGS SHALL BE CERTIFIED AS BEING CORRECT BY EITHER A CHARTERED CIVIL ENGINEER OR A REGISTERED SURVEYOR. THIS SERVICE CAN BE PROVIDED BY CES, HOWEVER THE CONTRACTOR WILL BE CHARGED FOR THIS SERVICE, CONTRACTORS SHALL ALLOW FOR THIS IN THEIR PRICING.
7. SEWER CONNECTIONS; UNLESS OTHERWISE STATED SEWER CONNECTIONS ARE TO BE 100mm AND INSTALLED AS PER THE LOCAL SEWER AUTHORITY REQUIREMENTS AND AS3500.2 STANDARDS.
8. UNLESS NOTED OTHERWISE JOINTS ARE TO BE SOLVENT CEMENTED IN ACCORDANCE WITH AS3500.2 AND LOCAL SEWER AUTHORITY STANDARDS.

DA2	ISSUED FOR DEVELOPMENT APPROVAL	05/05/2025	AK
DA1	ISSUED FOR DEVELOPMENT APPROVAL	28/03/2025	AK
DA	ISSUED FOR DEVELOPMENT APPROVAL	19/03/2025	AK
Issue	Description	Date	By

Legend: P = Preliminary T = Tender C = Construction A = Amendments

CES Coordinated Engineering Services

136 Davey Street, Hobart | (03) 6294 6033
73 Paterson Street, Launceston | (03) 6338 9974

GLENORCHY SPORTS CENTRE

Project address: 61 CLAREMONT LINK RD, CLAREMONT, TAS 7011
for: ARTAS

ARTAS ARCHITECTS		CIVIL SERVICES CIVIL NOTES
Drawn: AK	Project / Sheet:	Issue:
Authorised: WC	246223-C00	
Plot Date: 05/05/2025		
Scale: AS SHOWN @ A1		


DA2

PRELIMINARY ISSUE
FOR INFORMATION ONLY

GLENORCHY CITY COUNCIL
PLANNING SERVICES

APPLICATION No.: PLN-25-078

DATE RECEIVED: 6 May 2025

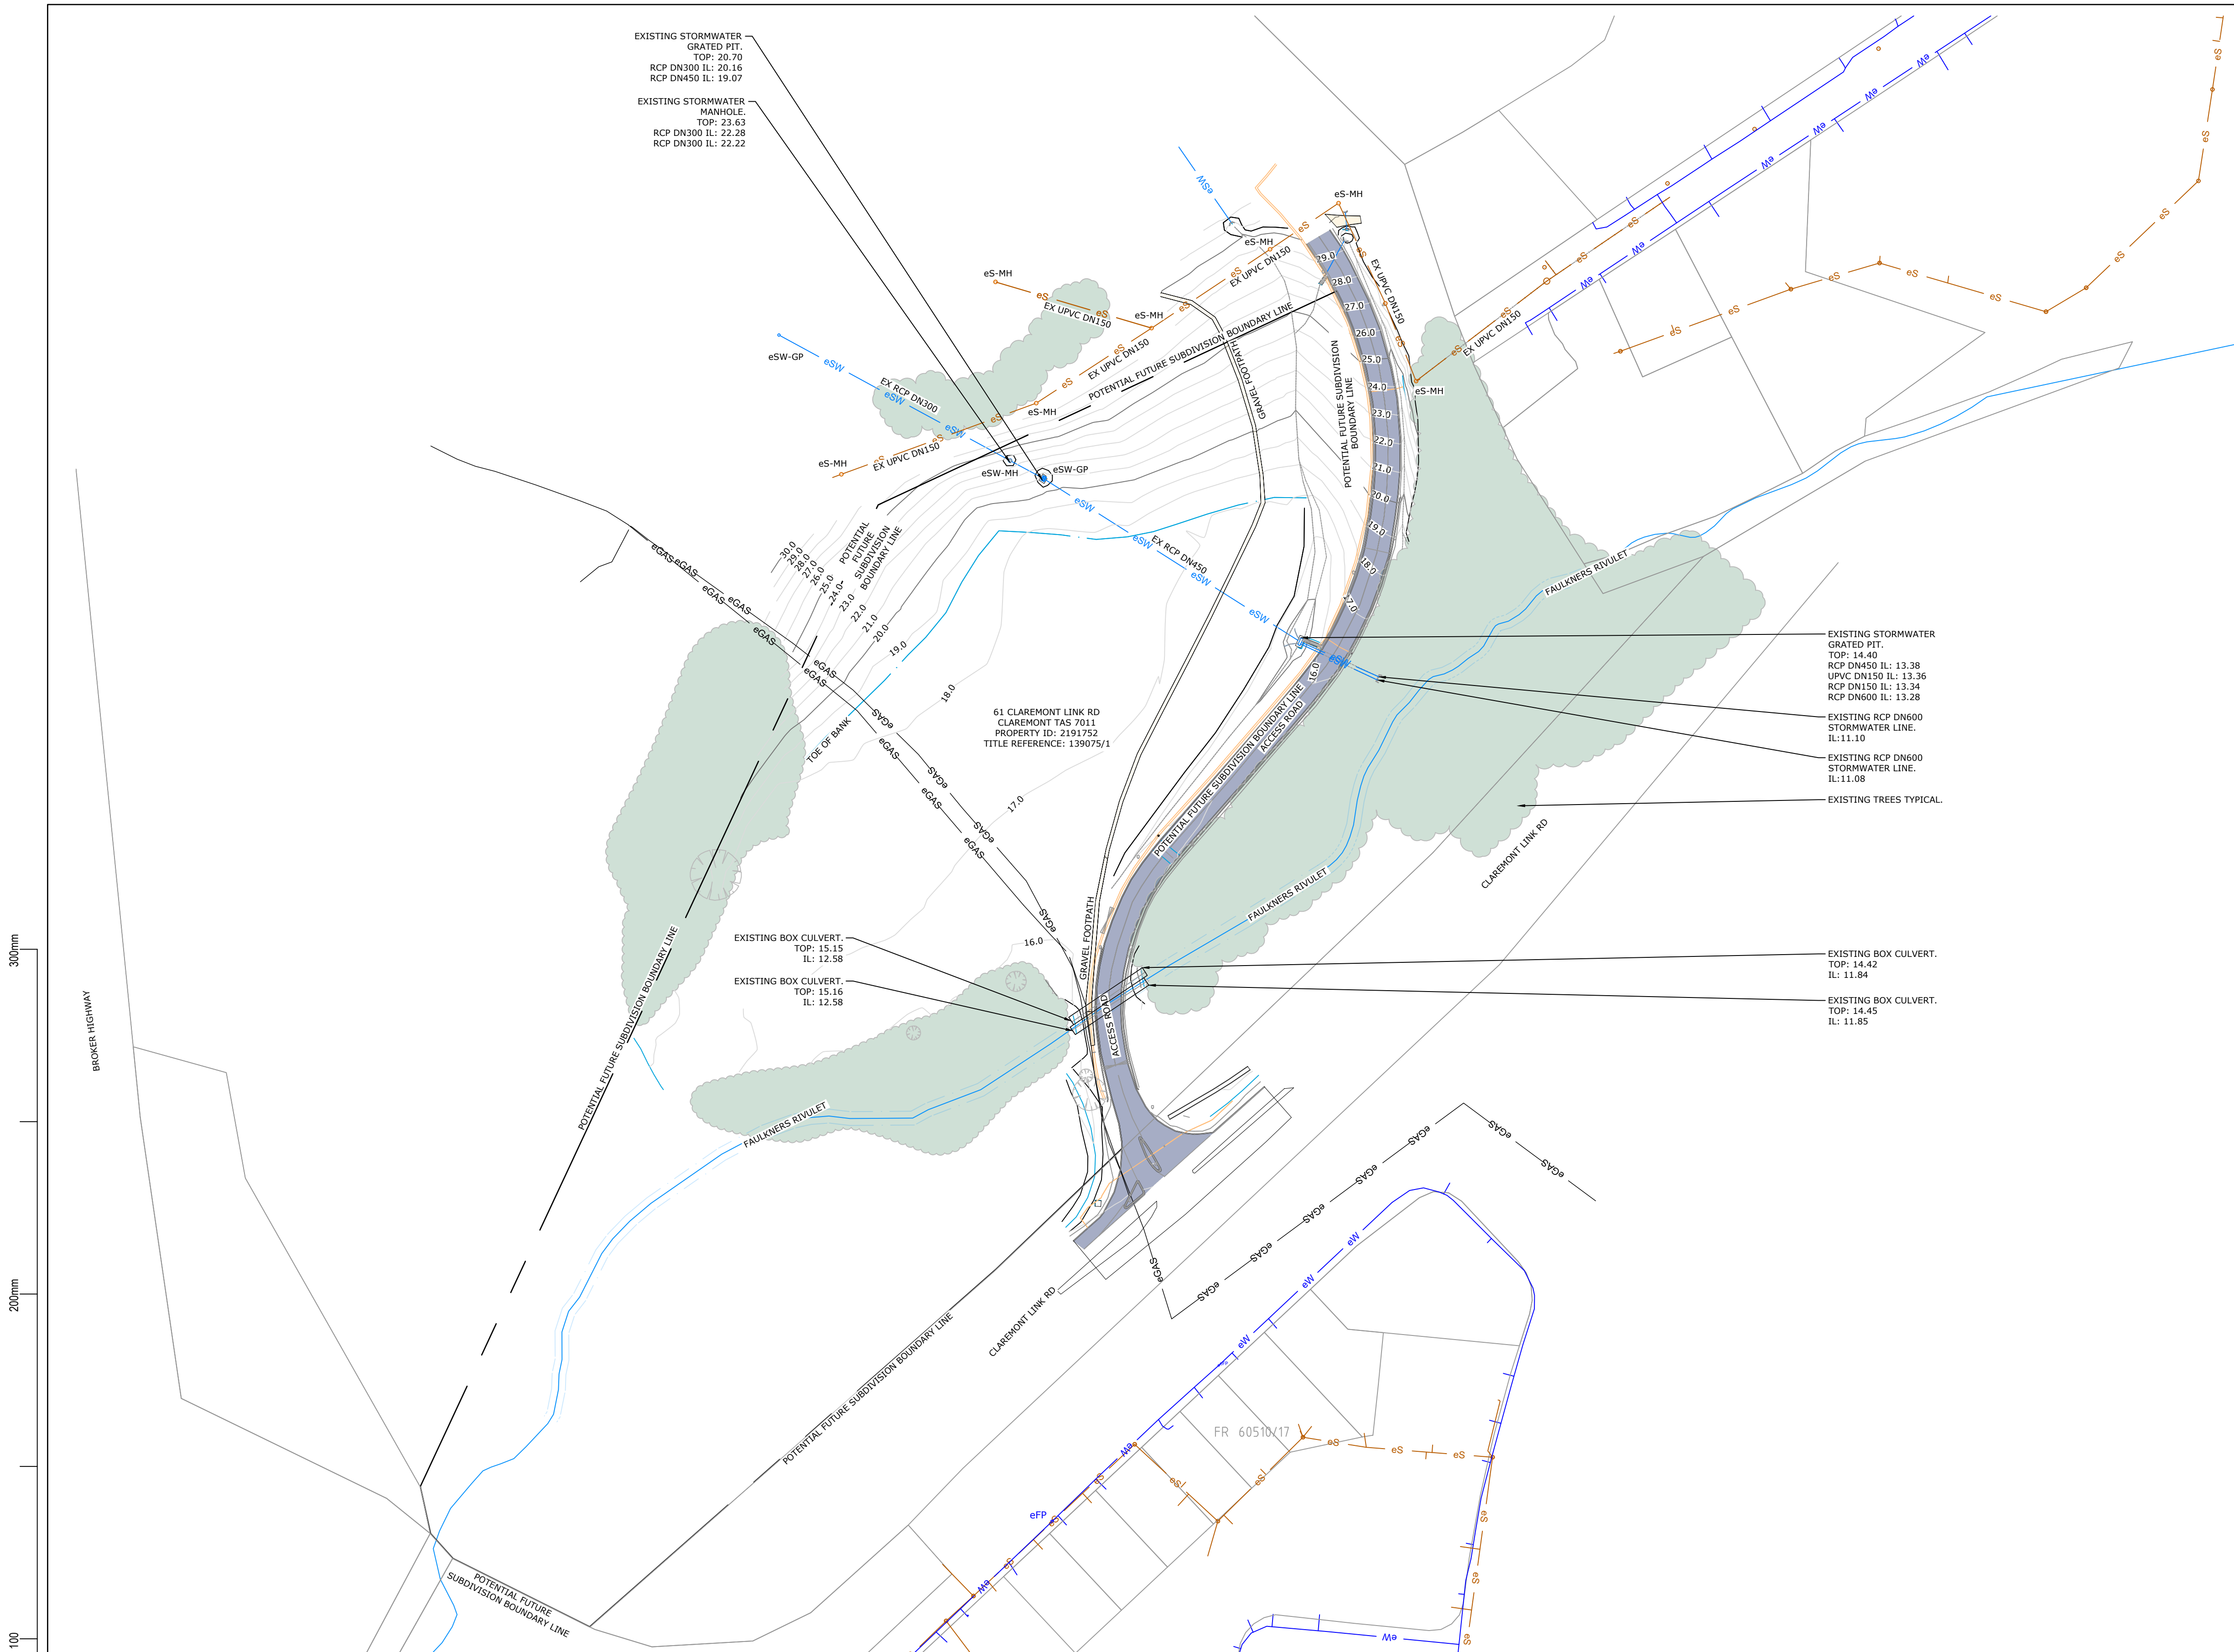

LINETYPE LEGEND	
eSW	EXISTING STORMWATER LINE
 eS 	EXISTING SEWER LINE
 eW 	EXISTING WATER LINE
 eGAS 	EXISTING TAS GAS LINE
 eE 	EXISTING UNDERGROUND ELECTRICITY LINE

LEGEND

eSW-MH	EXISTING STORMWATER MANHOLE
eSW-GP	EXISTING STORMWATER GRATED PIT
eS-MH	EXISTING SEWER MANHOLE

DA2	ISSUED FOR DEVELOPMENT APPROVAL	05/05/2025	AK
DA1	ISSUED FOR DEVELOPMENT APPROVAL	28/03/2025	AK
DA	ISSUED FOR DEVELOPMENT APPROVAL	19/03/2025	AK
Issue	Description	Date	By

Legend: P = Preliminary T = Tender C = Construction A = Amendments

CES | Coordinated
Engineering
Services

136 Davey Street, Hobart | (03) 6294 6033
73 Paterson Street, Launceston | (03) 6338 9974


GLENORCHY SPORTS CENTRE			
Project address: 61 CLAREMONT LINK RD, CLAREMONT, TAS 7011 for: ARTAS		CIVIL SERVICES EXISTING SURVEY PLAN	
			
Drawn: AK Authorised: WC Plot Date: 05/05/2025 Scale: AS SHOWN @ A1	Project / Sheet: 246223-C10		Issue: DA2

PRELIMINARY ISSUE
FOR INFORMATION ONLY


**GLENORCHY CITY COUNCIL
PLANNING SERVICES**

APPLICATION No. : PLN-25-078

DATE RECEIVED: 6 May 2025

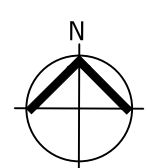

EXISTING SURVEY PLAN
SCALE 1:1000

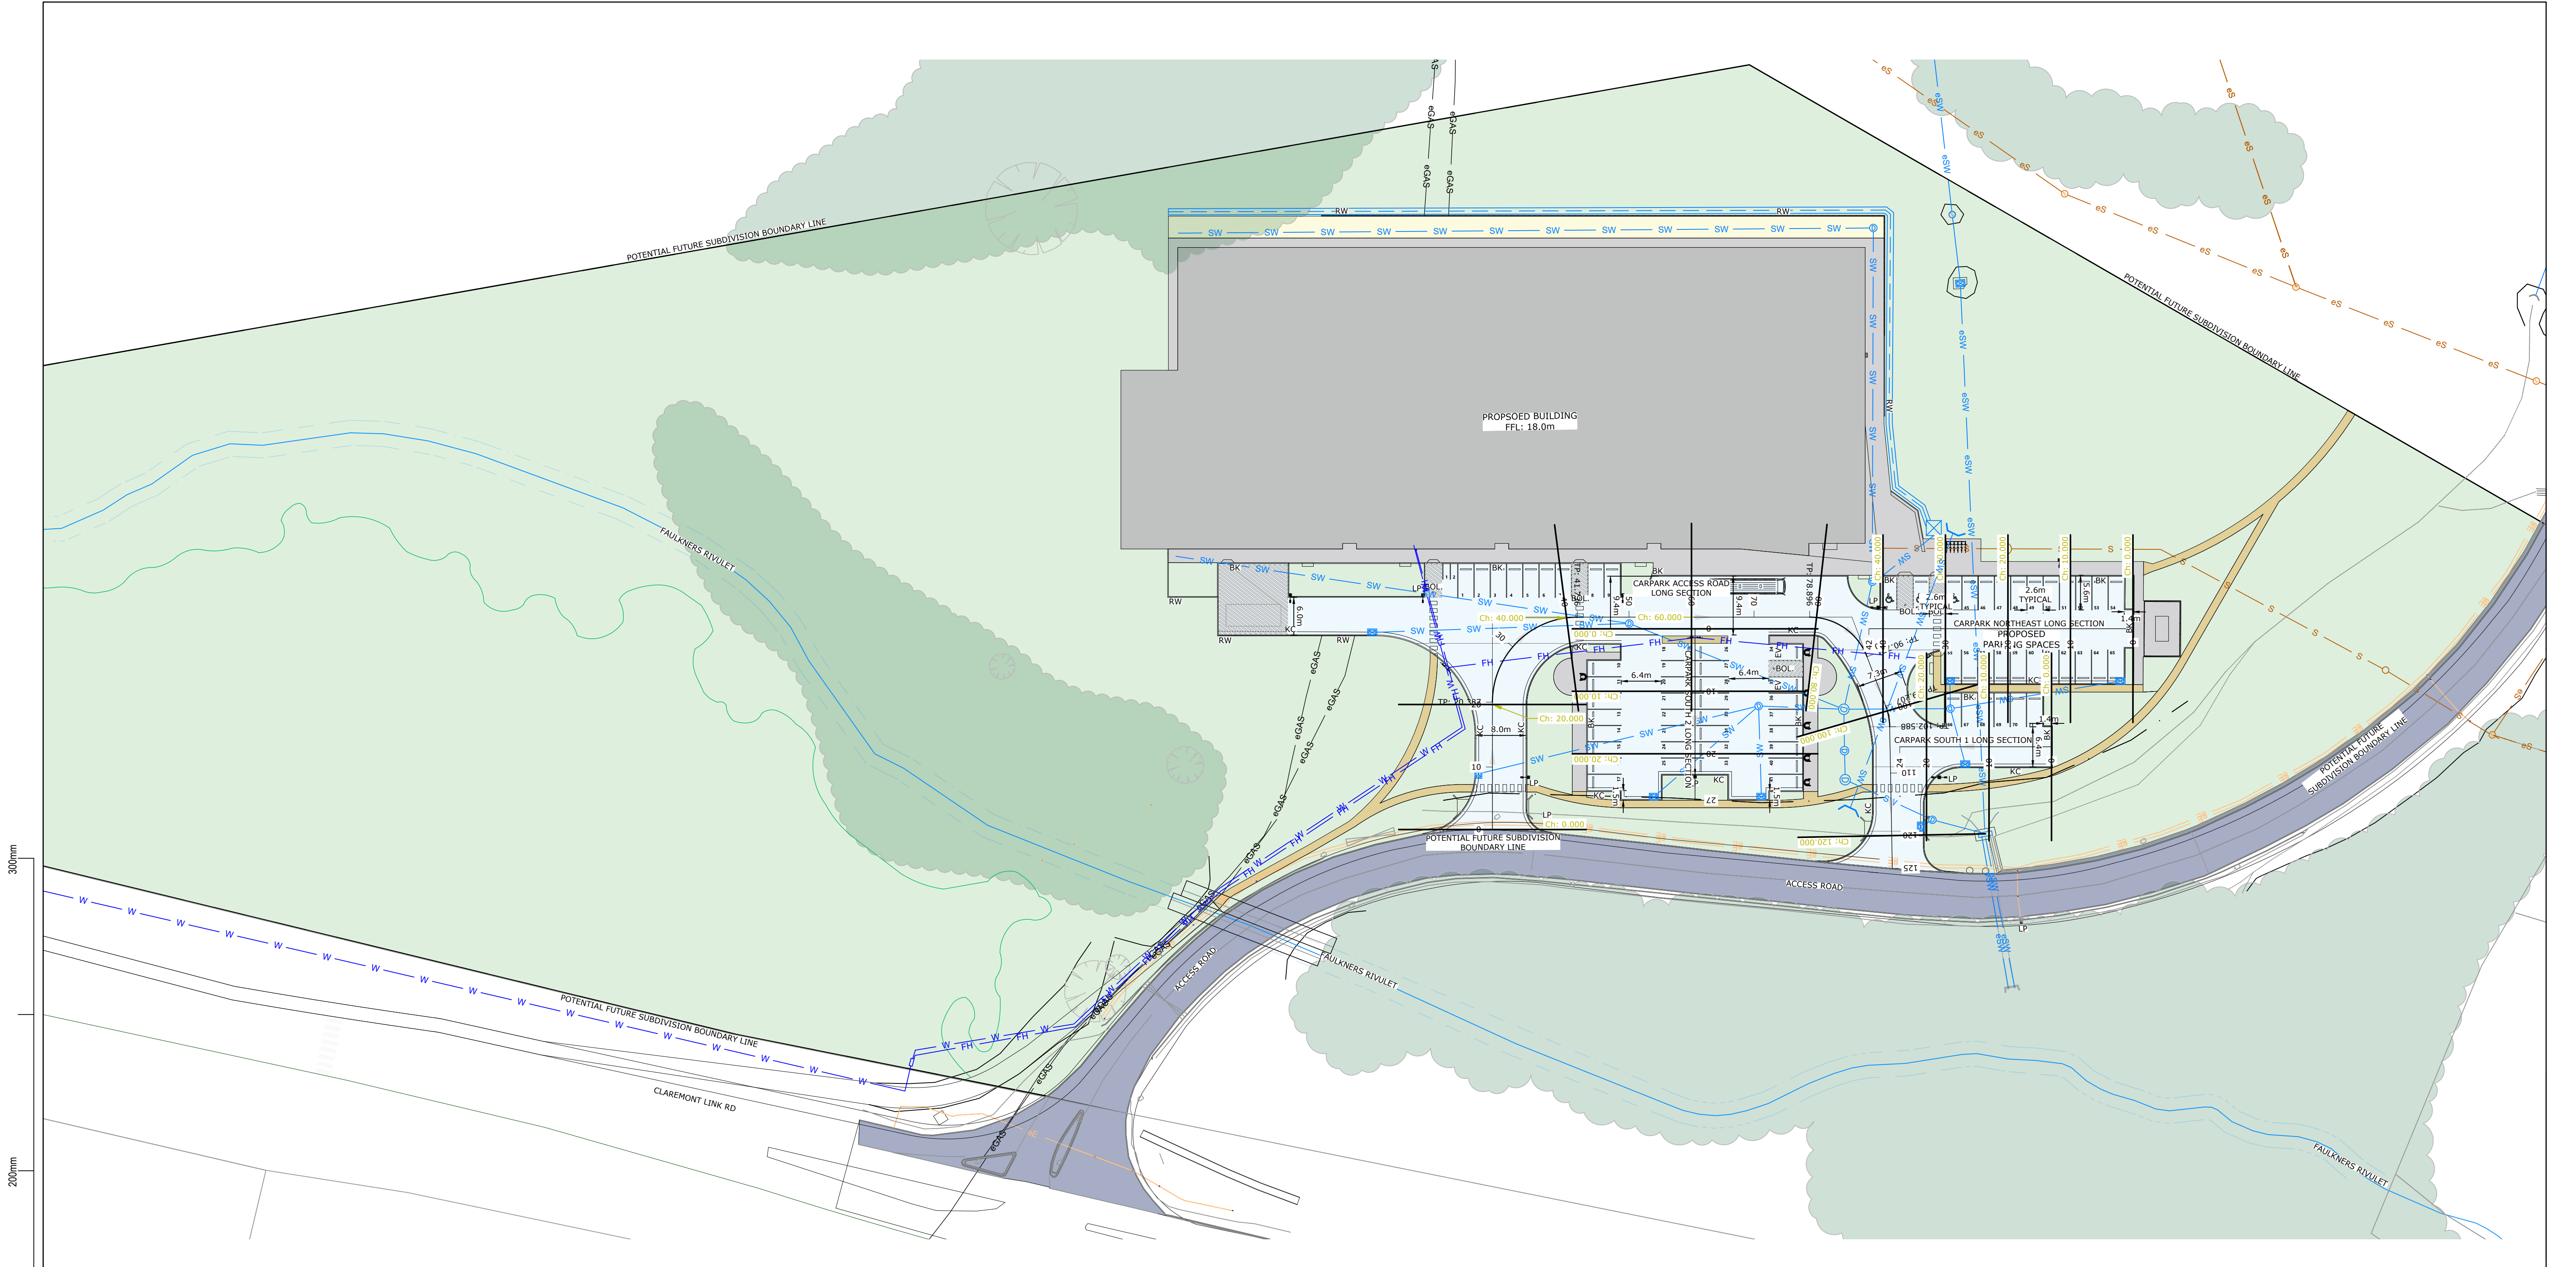

- LINETYPE LEGEND**
- eSW EXISTING STORMWATER LINE
 - eS EXISTING SEWER LINE
 - eW EXISTING WATER LINE
 - eGAS EXISTING TAS GAS LINE
 - eE EXISTING UNDERGROUND ELECTRICITY LINE
 - S PROPOSED SEWER LINE
 - W PROPOSED WATER LINE
 - FH PROPOSED FIRE HYDRANT
 - SW PROPOSED STORMWATER LINE

- HATCH LEGEND**
- PROPOSED BUILDING PAD
 - PROPOSED CONCRETE FOOTPATH
 - PROPOSED CARPARK
 - CRUSHED GRAVEL
 - LANDSCAPING, REFER ARCHITECT
 - PROPOSED GRAVEL FOOTPATH

- LEGEND**
- eSW-MH EXISTING STORMWATER MANHOLE
 - eSW-GP EXISTING STORMWATER GRATED PIT
 - eS-MH EXISTING SEWER MANHOLE
 - KC KERB AND CHANNEL
 - SEP SIDE ENTRY PIT
 - BK BARRIER KERB
 - LP LIGHT POLE
 - RW RETAINING WALL
 - BOL BOLLARD
 - IO INSPECTION OPENING
 - S-MH PROPOSED SEWER MANHOLE
 - SW-GP PROPOSED STORMWATER GRATED PIT
 - SW-HW PROPOSED STORMWATER HEADWALL

**GLENORCHY CITY COUNCIL
PLANNING SERVICES**
APPLICATION No.: PLN-25-078
DATE RECEIVED: 6 May 2025



CIVIL PAVEMENT PLAN
SCALE 1:500

DA2	ISSUED FOR DEVELOPMENT APPROVAL	05/05/2025	AK
DA1	ISSUED FOR DEVELOPMENT APPROVAL	28/03/2025	AK
DA	ISSUED FOR DEVELOPMENT APPROVAL	19/03/2025	AK
Issue	Description	Date	By
Legend: P = Preliminary T = Tender C = Construction A = Amendments			


CES

Coordinated
Engineering
Services

136 Davey Street, Hobart | (03) 6294 6033
73 Paterson Street, Launceston | (03) 6338 9974

GLENORCHY SPORTS CENTRE			
Project address: 61 CLAREMONT LINK RD, CLAREMONT, TAS 7011		for: ARTAS	
ARTAS ARCHITECTS		CIVIL SERVICES CIVIL PAVEMENT PLAN	
Drawn: AK	Project / Sheet:	Issue:	
Authorised: WC	246223-C21		DA2
Plot Date: 05/05/2025			
Scale: AS SHOWN @ A1			

PRELIMINARY ISSUE
FOR INFORMATION ONLY

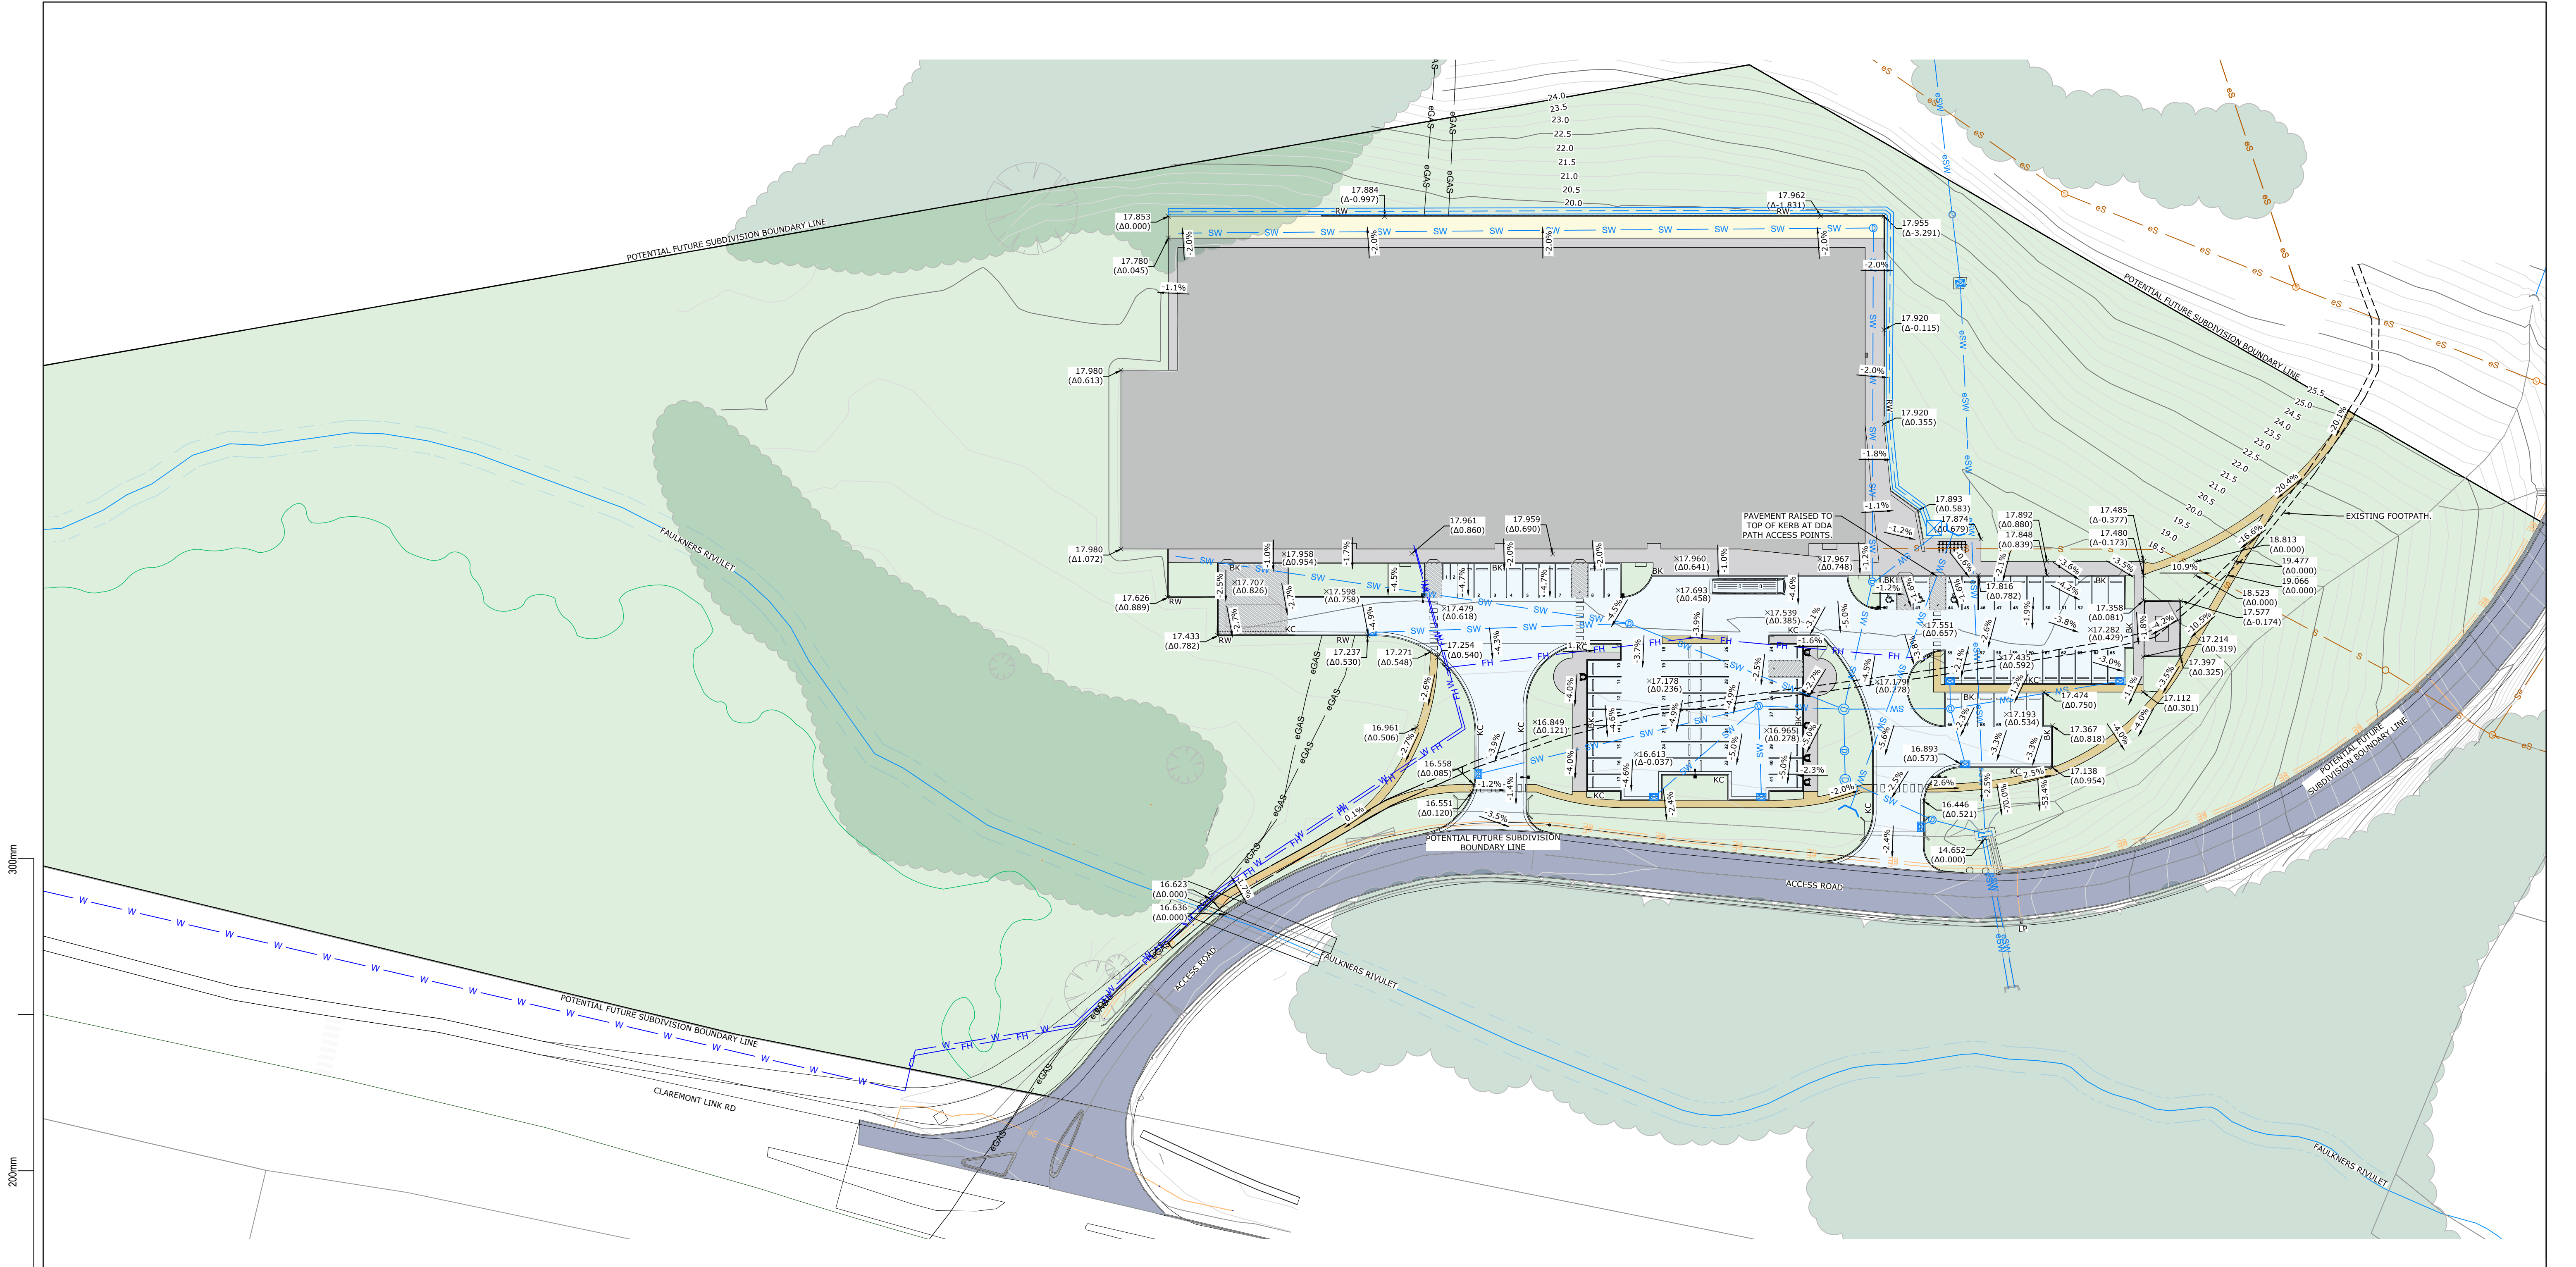

- LINETYPE LEGEND**
- eSW EXISTING STORMWATER LINE
 - eS EXISTING SEWER LINE
 - eW EXISTING WATER LINE
 - eGAS EXISTING TAS GAS LINE
 - eE EXISTING UNDERGROUND ELECTRICITY LINE
 - S PROPOSED SEWER LINE
 - W PROPOSED WATER LINE
 - FH PROPOSED FIRE HYDRANT
 - SW PROPOSED STORMWATER LINE

- HATCH LEGEND**
- PROPOSED BUILDING PAD
 - PROPOSED CONCRETE FOOTPATH
 - PROPOSED CARPARK
 - CRUSHED GRAVEL
 - LANDSCAPING, REFER ARCHITECT
 - PROPOSED GRAVEL FOOTPATH

- LEGEND**
- eSW-MH EXISTING STORMWATER MANHOLE
 - eSW-GP EXISTING STORMWATER GRATED PIT
 - eS-MH EXISTING SEWER MANHOLE
 - KC KERB AND CHANNEL
 - SEP SIDE ENTRY PIT
 - BK BARRIER KERB
 - LP LIGHT POLE
 - RW RETAINING WALL
 - BOL. BOLLARD
 - IO INSPECTION OPENING
 - S-MH PROPOSED SEWER MANHOLE
 - SW-GP PROPOSED STORMWATER GRATED PIT
 - SW-HW PROPOSED STORMWATER HEADWALL

GLENORCHY CITY COUNCIL
PLANNING SERVICES
APPLICATION No.: PLN-25-078
DATE RECEIVED: 6 May 2025



CIVIL WORKS PLAN
SCALE 1:500

DA2	ISSUED FOR DEVELOPMENT APPROVAL	05/05/2025	AK
DA1	ISSUED FOR DEVELOPMENT APPROVAL	28/03/2025	AK
DA	ISSUED FOR DEVELOPMENT APPROVAL	19/03/2025	AK
Issue	Description	Date	By
Legend: P = Preliminary T = Tender C = Construction A = Amendments			
















CES

Coordinated Engineering Services

136 Davey Street, Hobart | (03) 6294 6033
73 Paterson Street, Launceston | (03) 6338 9974

GLENORCHY SPORTS CENTRE			
Project address: 61 CLAREMONT LINK RD, CLAREMONT, TAS 7011			
for: ARTAS			
ARTAS ARCHITECTS		CIVIL SERVICES CIVIL WORKS PLAN	
Drawn: AK	Project / Sheet:	Issue:	
Authorised: WC	246223-C22		DA2
Plot Date: 05/05/2025			
Scale: AS SHOWN @ A1			

PRELIMINARY ISSUE
FOR INFORMATION ONLY

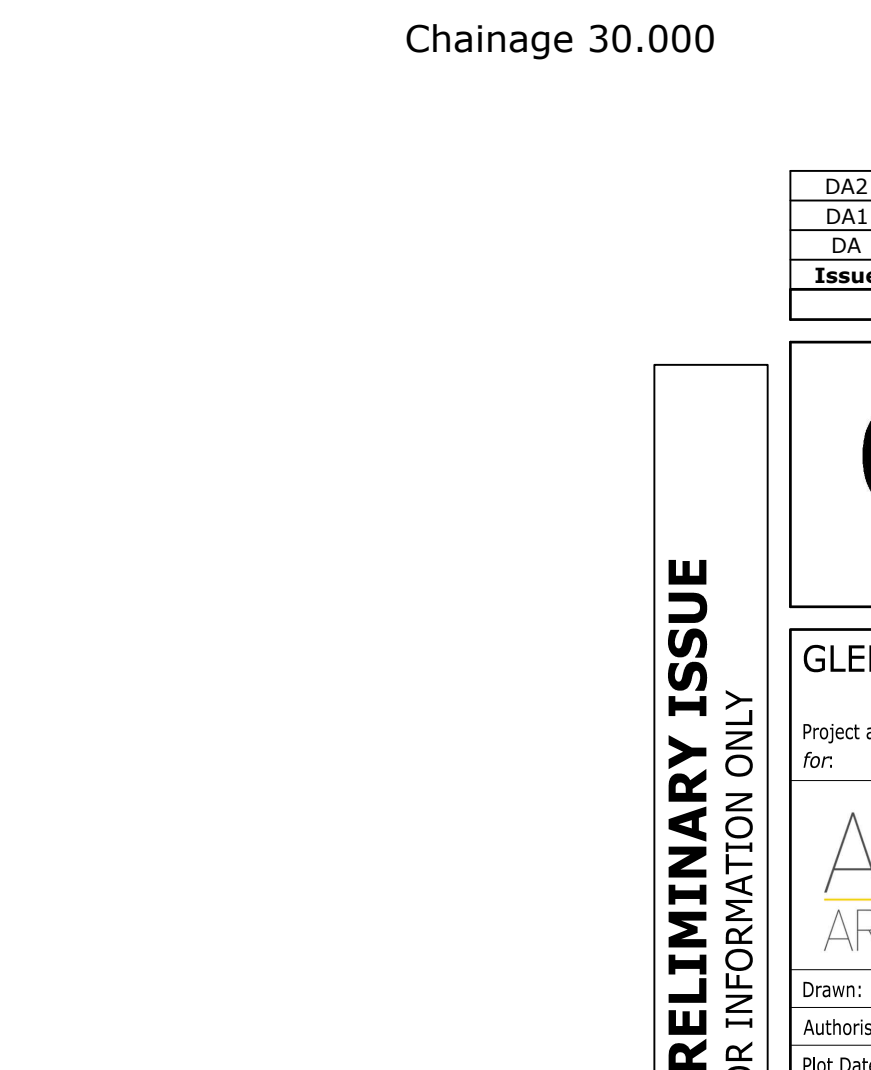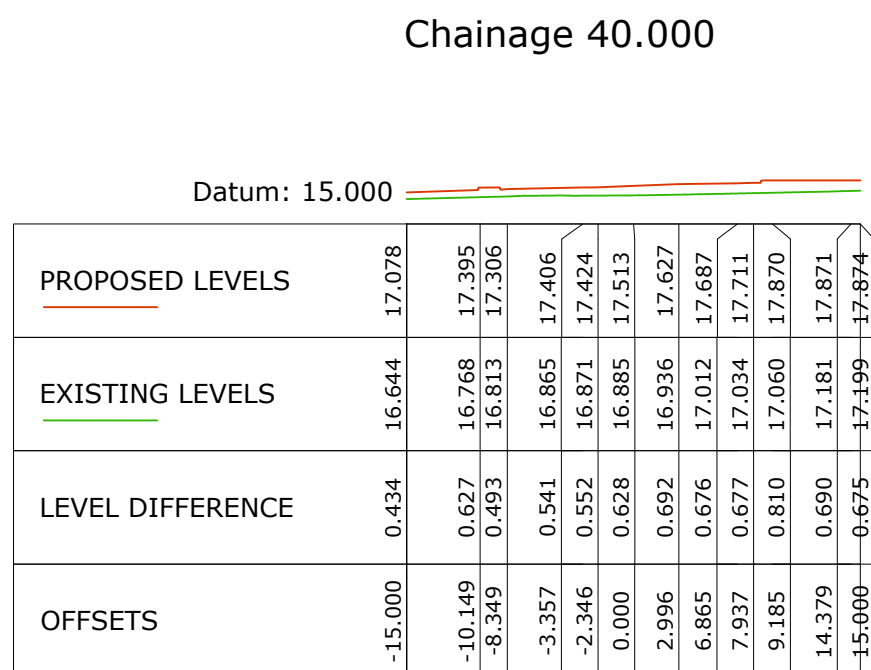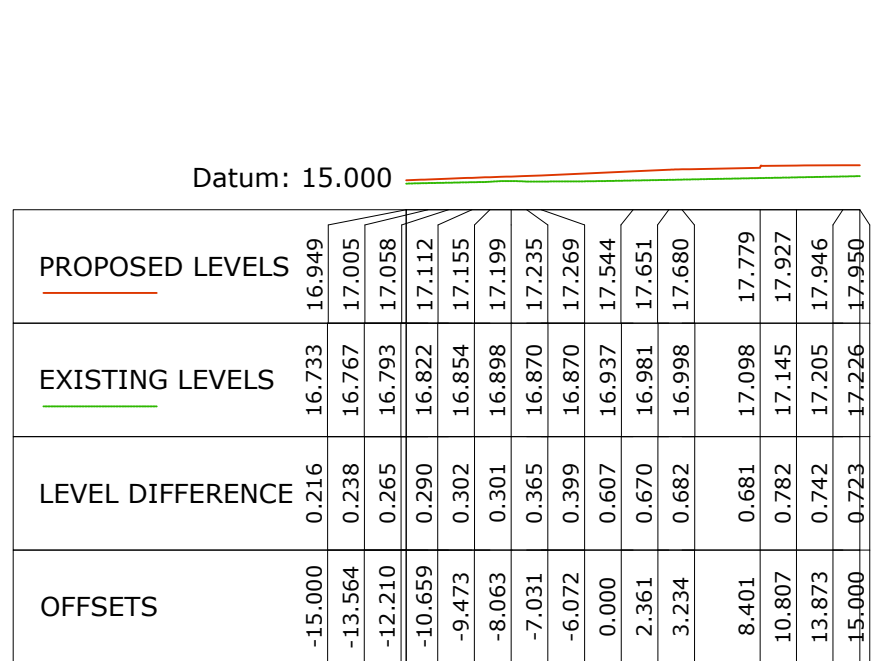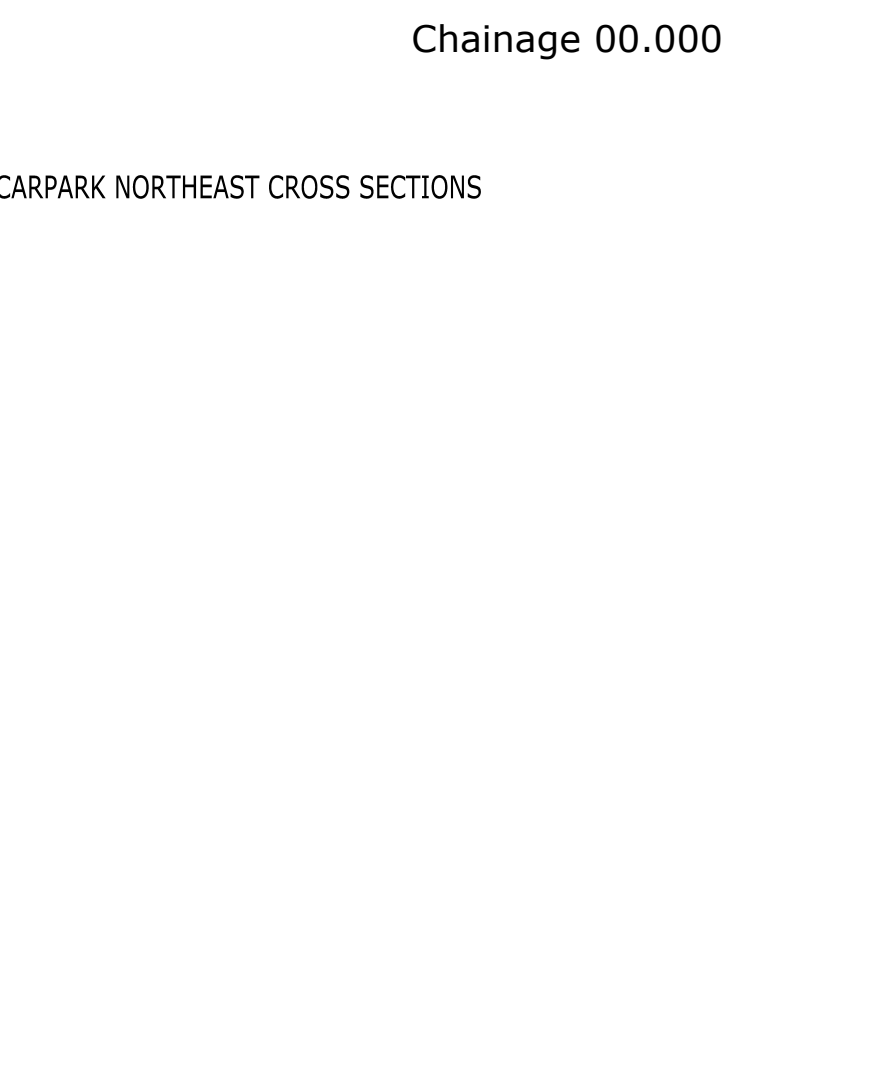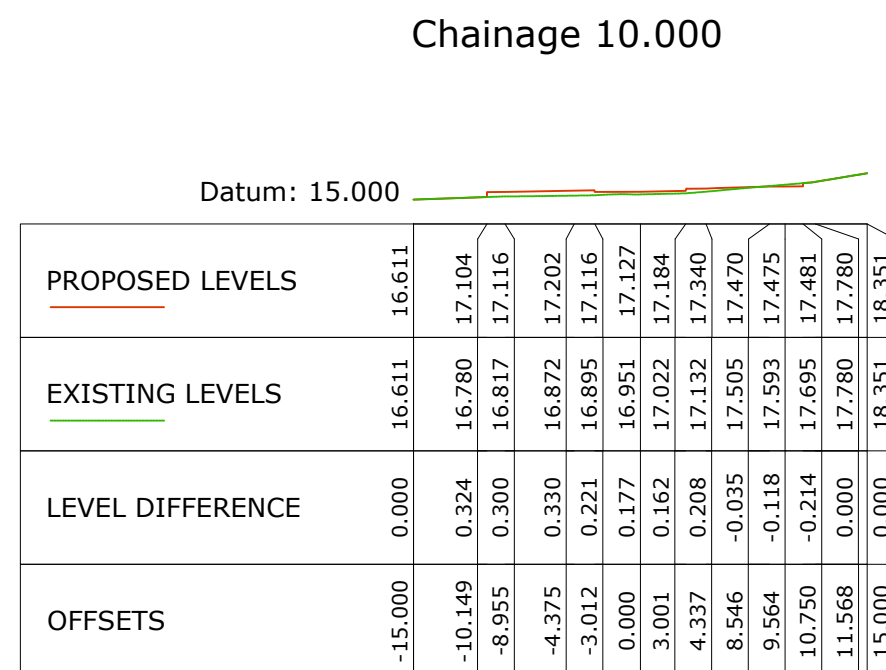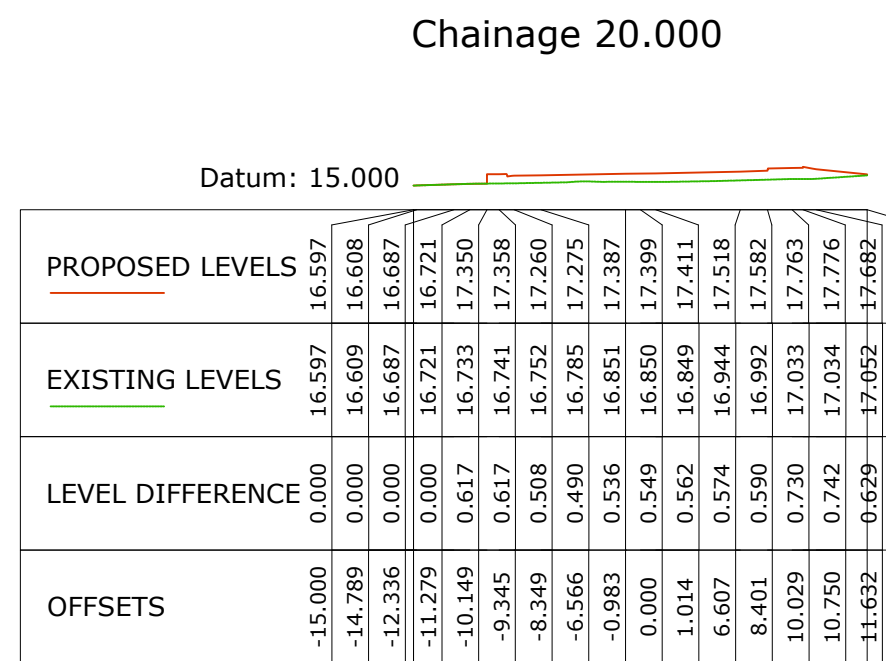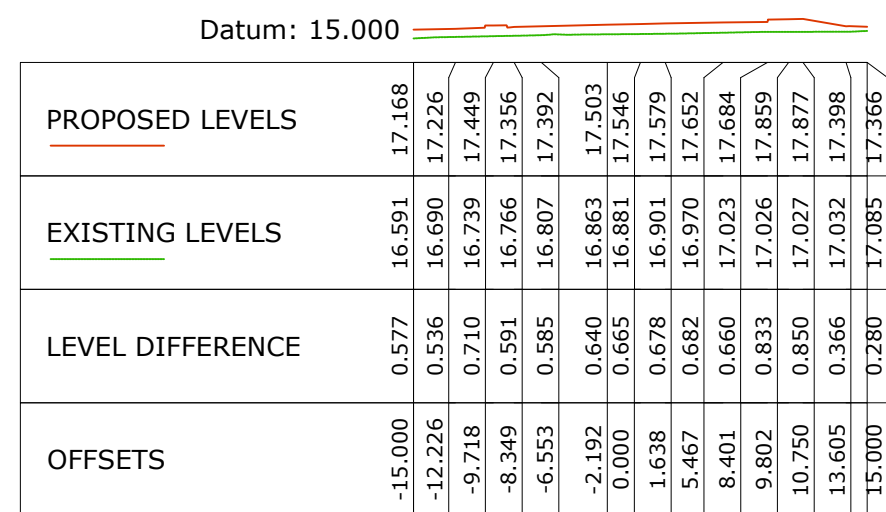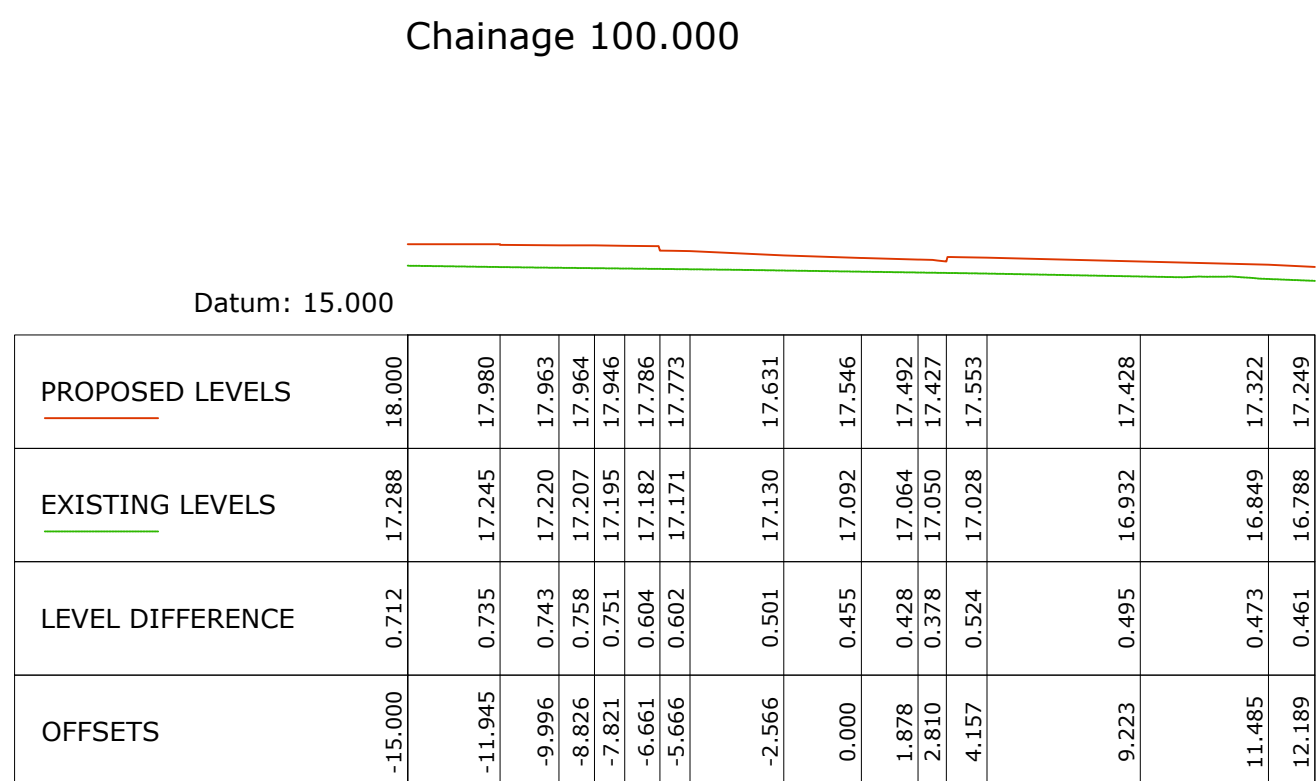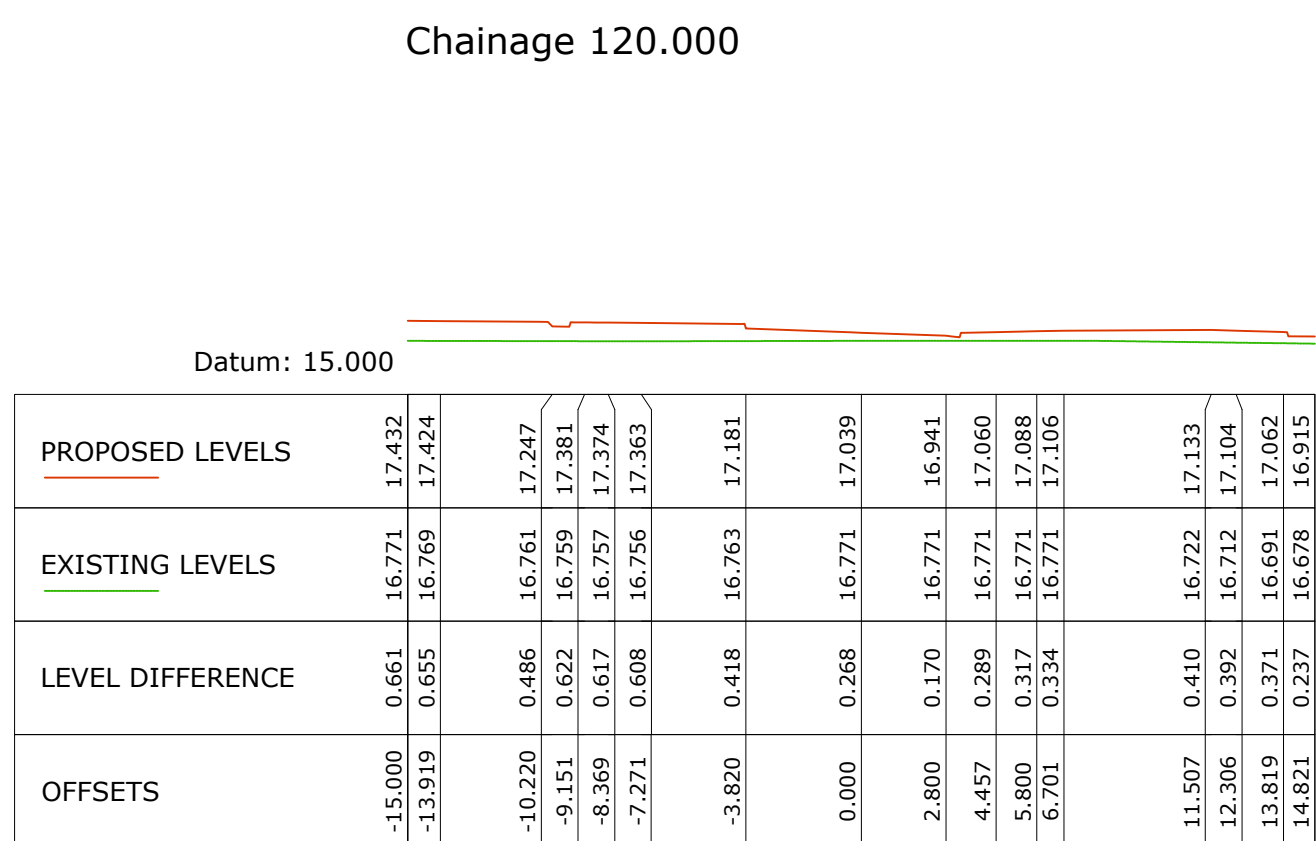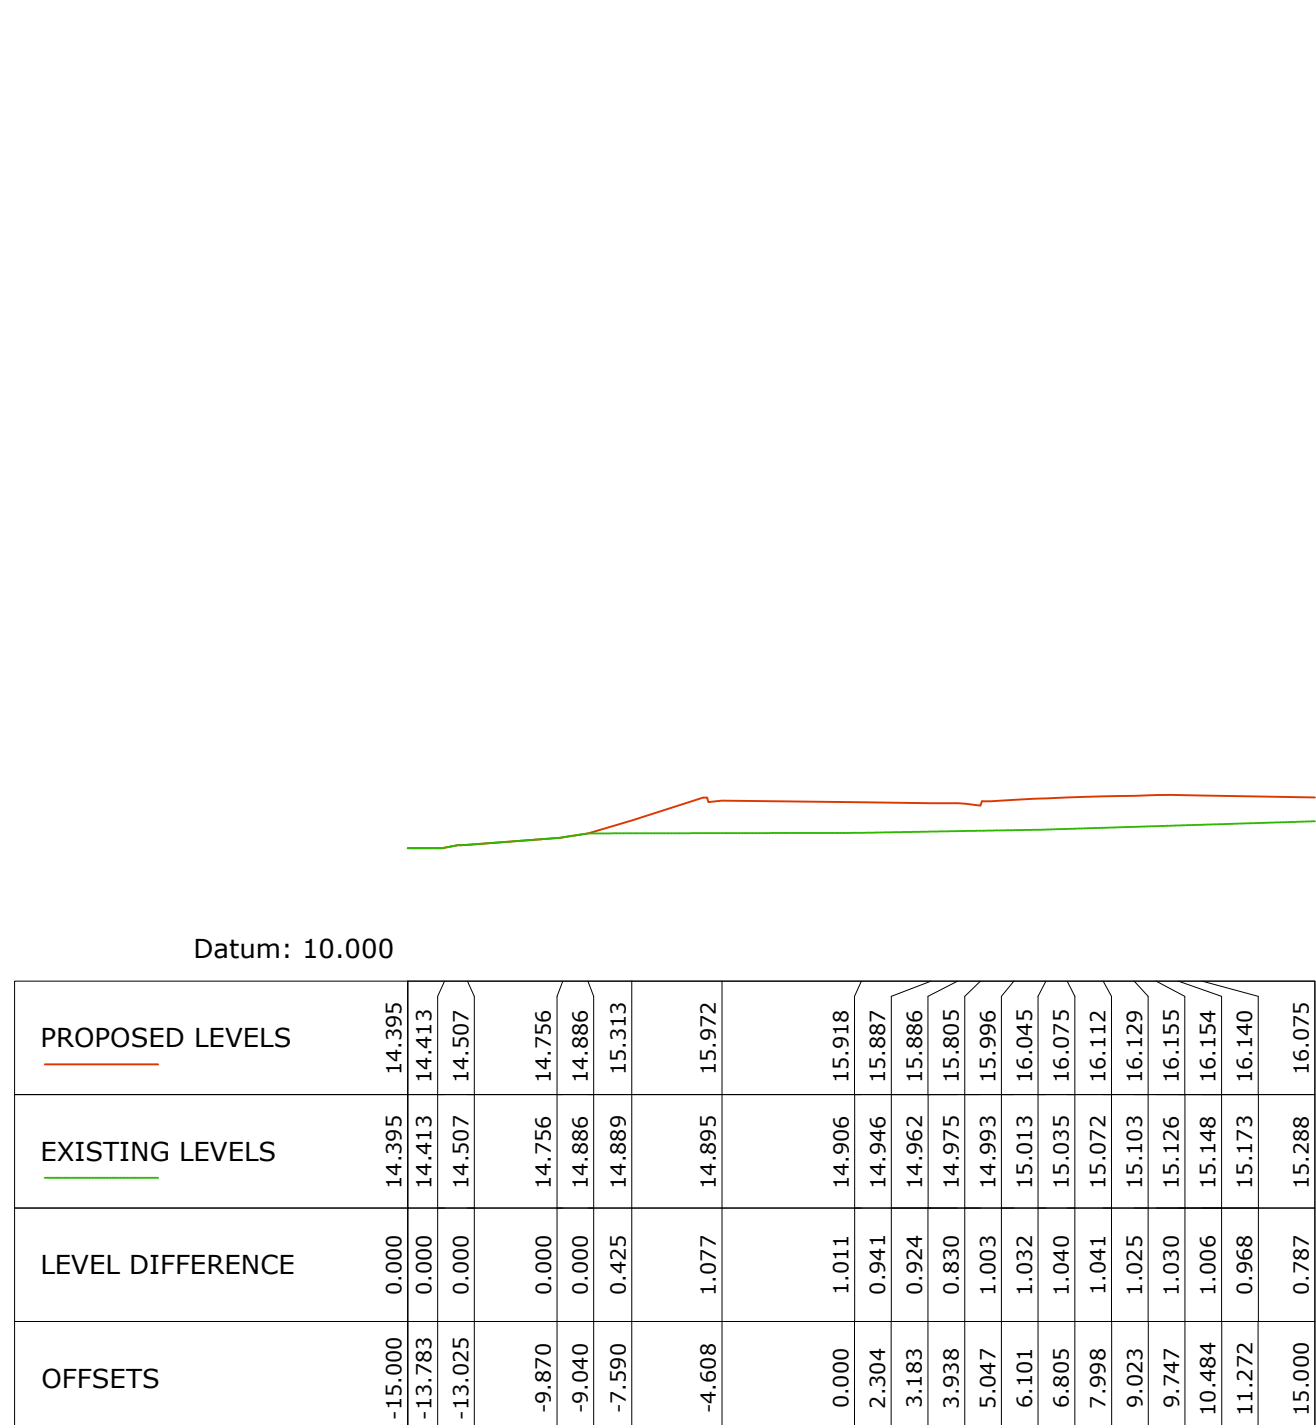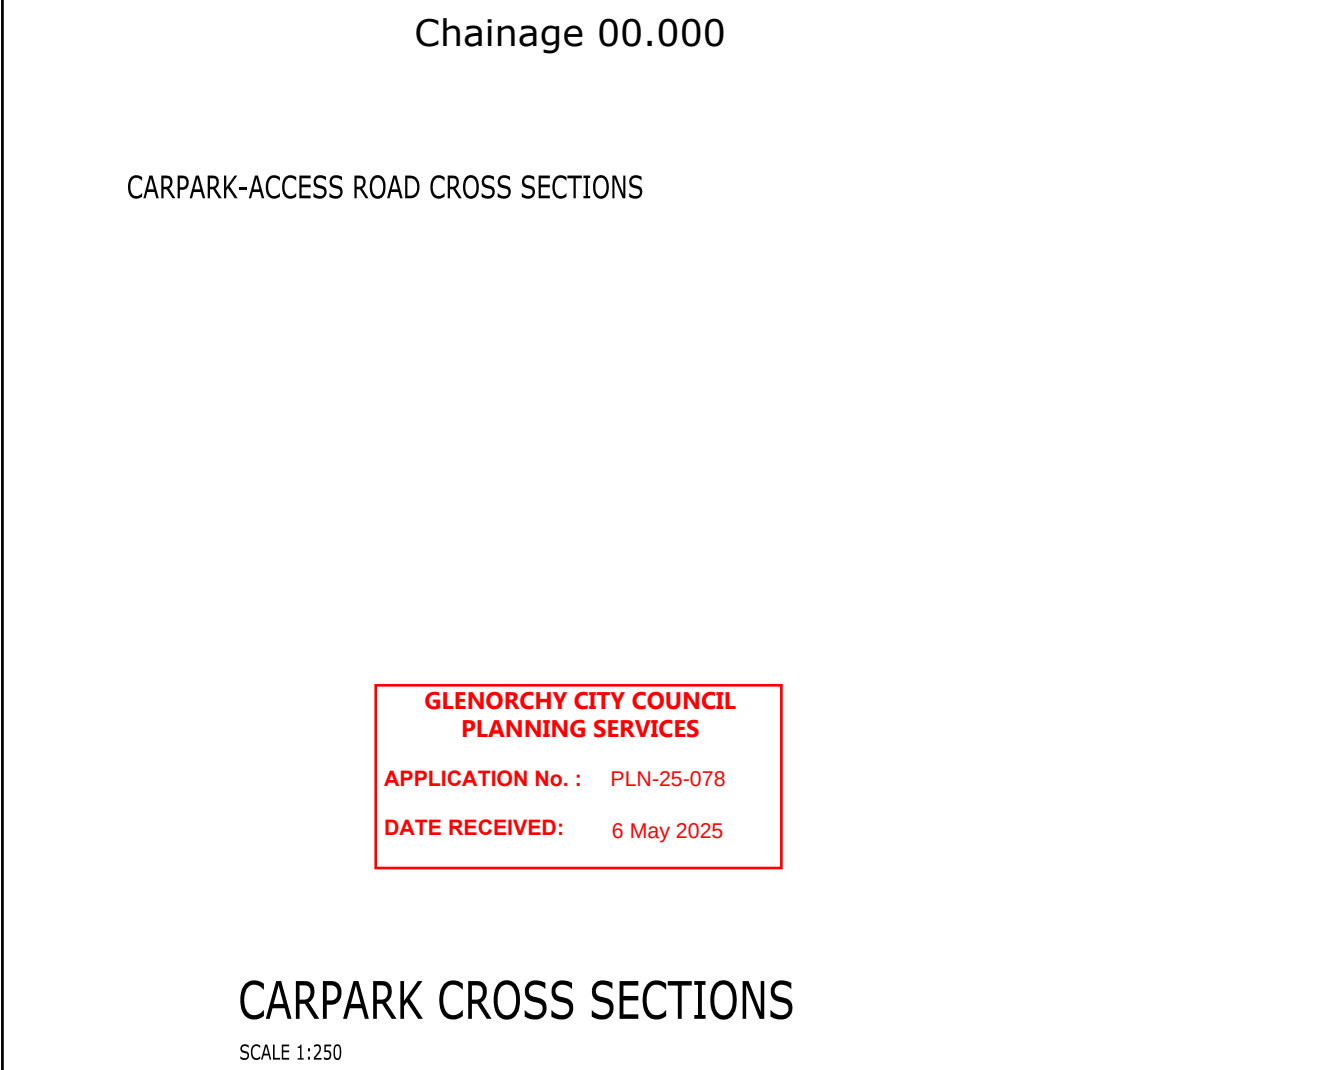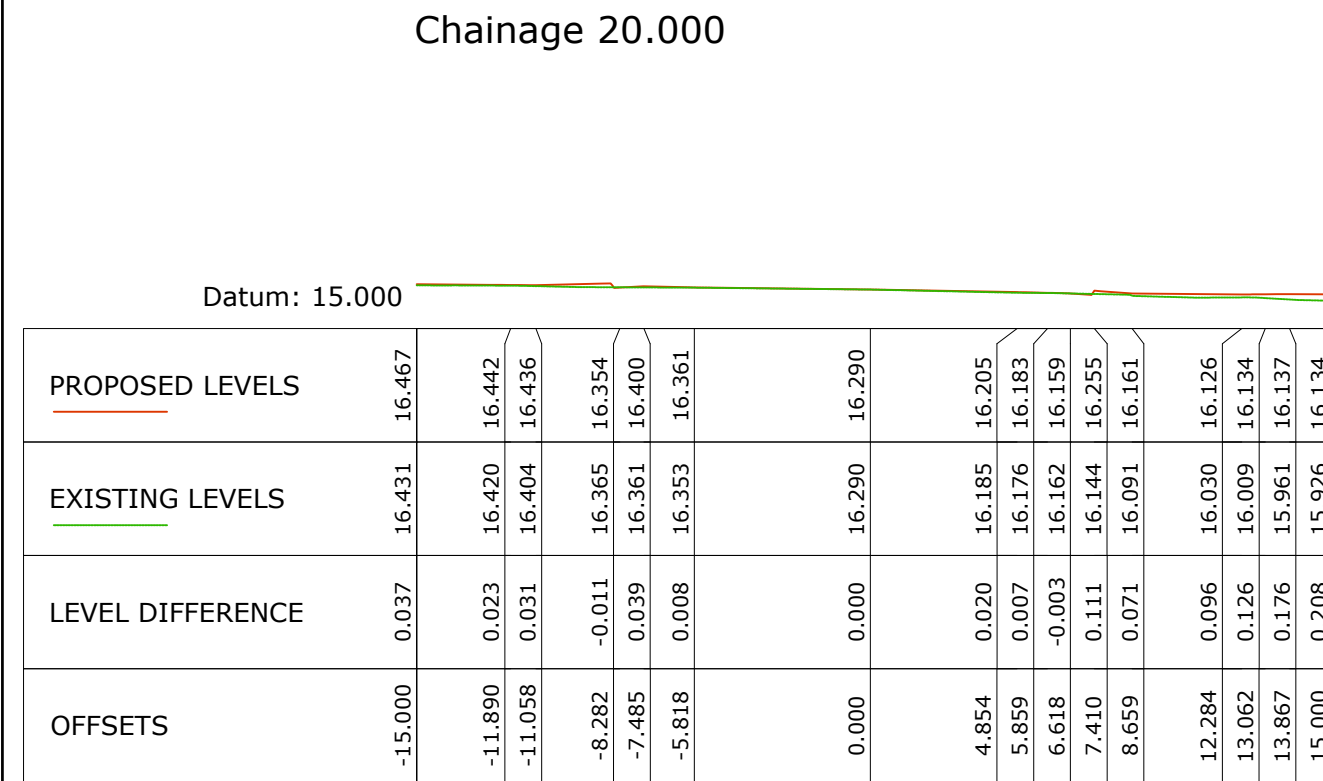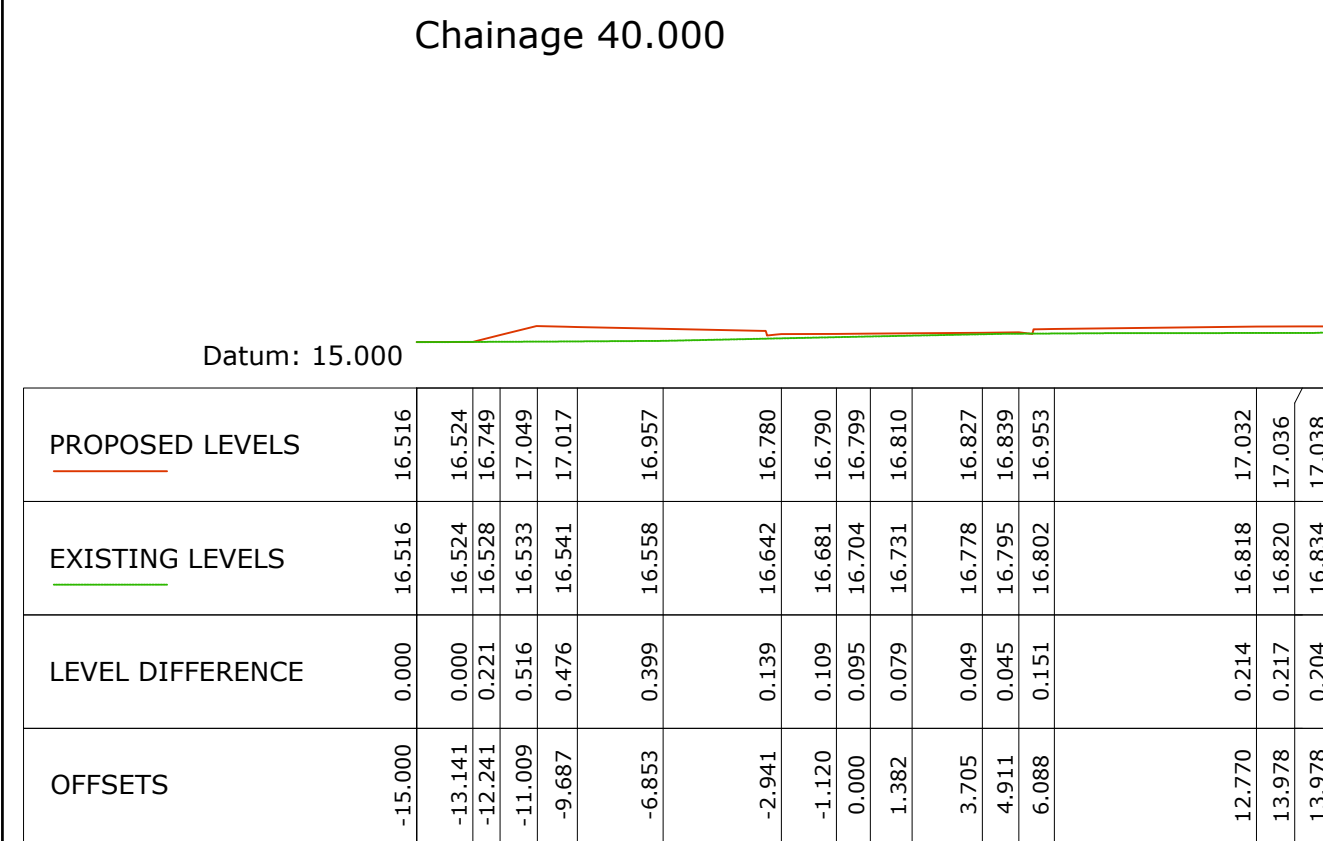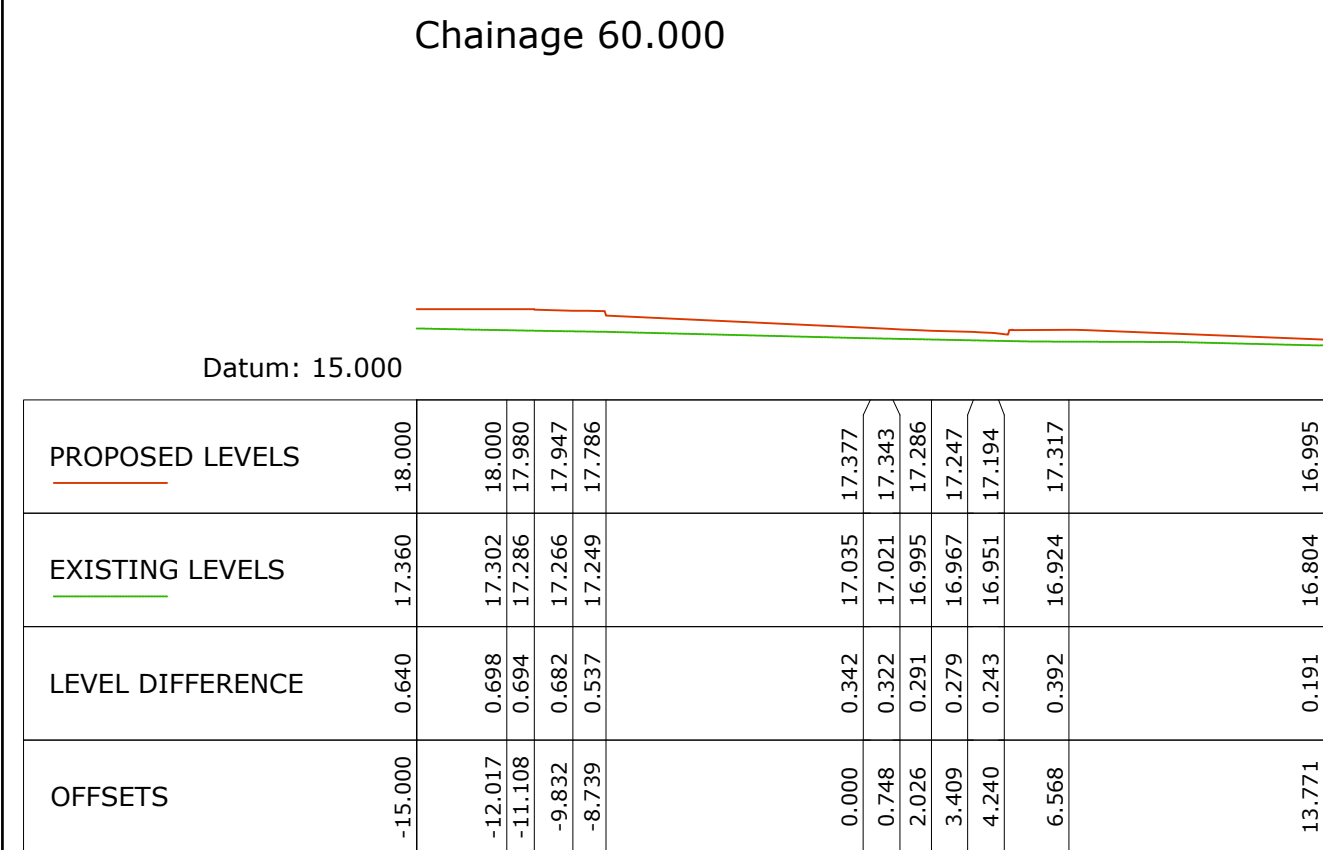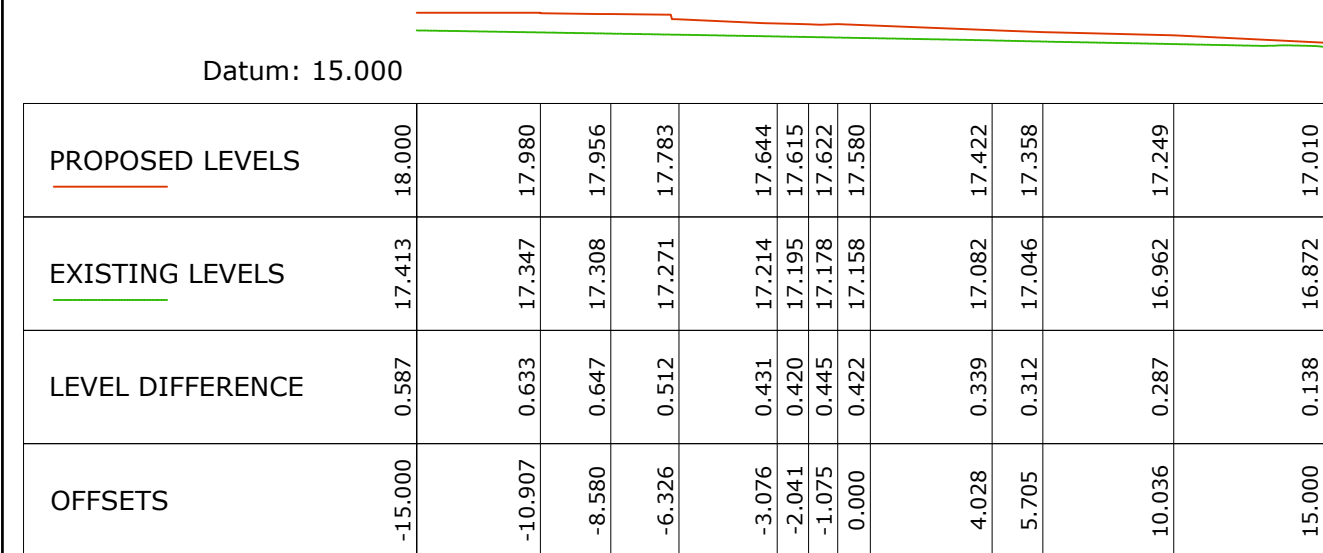

DA2	ISSUED FOR DEVELOPMENT APPROVAL	05/05/2025	AK
DA1	ISSUED FOR DEVELOPMENT APPROVAL	28/03/2025	AK
DA	ISSUED FOR DEVELOPMENT APPROVAL	19/03/2025	AK
Issue	Description	Date	By
Legend: P = Preliminary T = Tender C = Construction A = Amendments			




136 Davey Street, Hobart | (03) 6294 6033
73 Paterson Street, Launceston | (03) 6338 9974


**Coordinated
Engineering
Services**

GLENORCHY SPORTS CENTRE


Project address: 61 CLAREMONT LINK RD, CLAREMONT, TAS 7011 for: ARTAS	<table border="1" style="width: 100%; border-collapse: collapse;"> <tr> <td style="width: 30%; padding: 5px; text-align: center;">  </td> <td style="width: 70%; padding: 5px;"> CIVIL SERVICES CARPARK CROSS SCETIONS </td> </tr> </table>		CIVIL SERVICES CARPARK CROSS SCETIONS
	CIVIL SERVICES CARPARK CROSS SCETIONS		
Drawn: AK Authorised: WC Plot Date: 05/05/2025 Scale: AS SHOWN @ A1	<table border="1" style="width: 100%; border-collapse: collapse;"> <tr> <td style="width: 80%; padding: 5px;"> Project / Sheet: 246223-C24 </td> <td style="width: 20%; padding: 5px;"> Issue: DA2 </td> </tr> </table>	Project / Sheet: 246223-C24	Issue: DA2
Project / Sheet: 246223-C24	Issue: DA2		

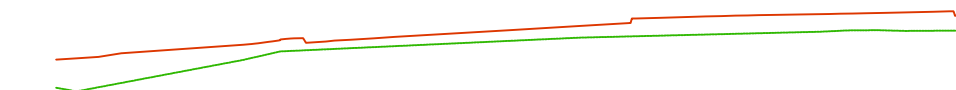

Chainage 20.000

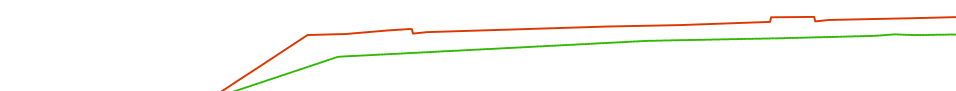

Chainage 10.000

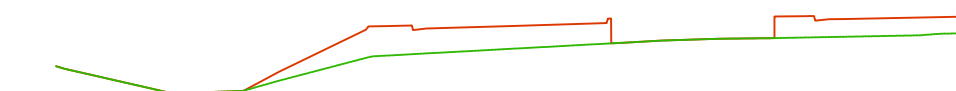

Chainage 00.000

CARPARK SOUTH 1 CROSS SECTIONS

CARPARK CROSS SECTIONS

SCALE 1:250

Chainage 20.000

Chainage 10.000


Chainage 00.000

CARPARK SOUTH 2 CROSS SECTIONS

DA2	ISSUED FOR DEVELOPMENT APPROVAL	05/05/2025	AK
DA1	ISSUED FOR DEVELOPMENT APPROVAL	28/03/2025	AK
DA	ISSUED FOR DEVELOPMENT APPROVAL	19/03/2025	AK
Issue	Description	Date	By
Legend: P = Preliminary T = Tender C = Construction A = Amendments			

 Coordinated Engineering Services	
136 Davey Street, Hobart (03) 6294 6033 73 Paterson Street, Launceston (03) 6338 9974	
GLENORCHY SPORTS CENTRE	
Project address: 61 CLAREMONT LINK RD, CLAREMONT, TAS 7011 for: ARTAS	CIVIL SERVICES CARPARK CROSS SCETIONS
	
Drawn: AK Authorised: WC Plot Date: 05/05/2025 Scale: AS SHOWN @ A1	Project / Sheet: 246223-C25
	Issue: DA2

PRELIMINARY ISSUE
FOR INFORMATION ONLY

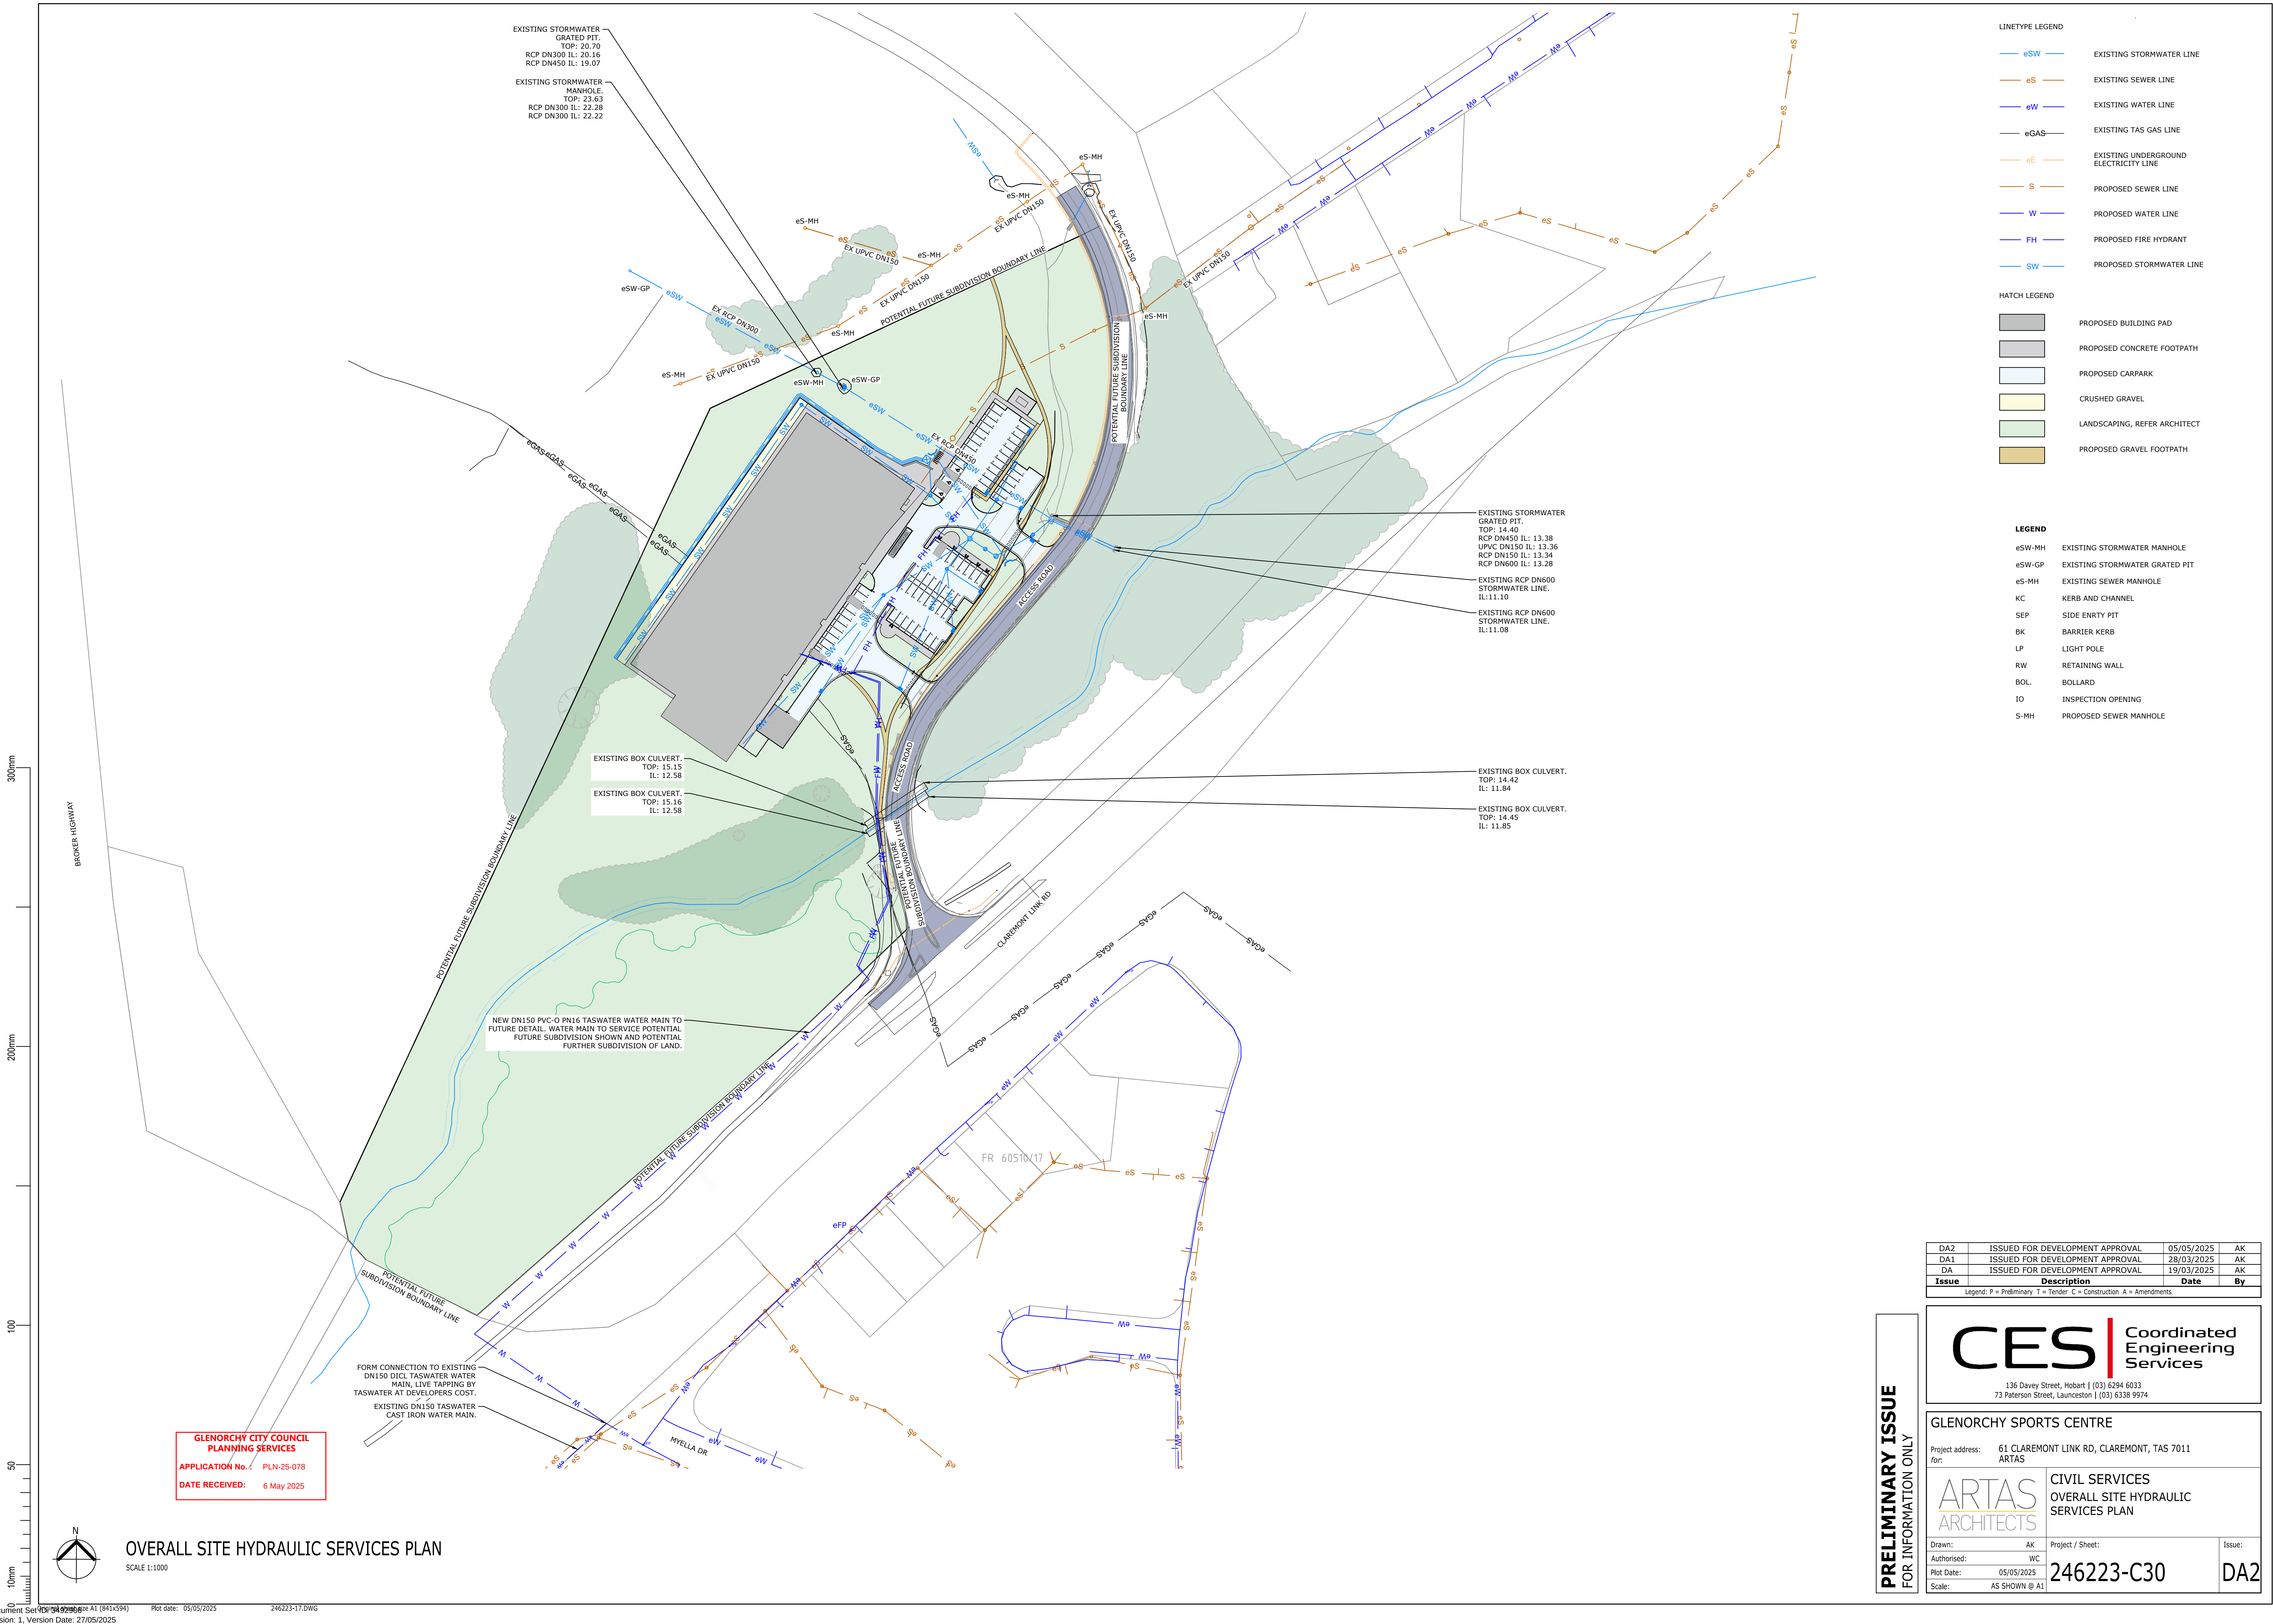



HATCH LEGEND

	PROPOSED BUILDING PAD
	PROPOSED CONCRETE FOOTPATH
	PROPOSED CARPARK
	CRUSHED GRAVEL
	LANDSCAPING, REFER ARCHITECT
	PROPOSED GRAVEL FOOTPATH

**GLENORCHY CITY COUNCIL
PLANNING SERVICES**

APPLICATION No. : PLN-25-078


DATE RECEIVED: 6 May 2025



CES | Coordinated
Engineering
Services


Drawn: AK	Project / Sheet:	Issue:
Authorised: WC		
Plot Date: 05/05/2025		
Scale: AS SHOWN @ A1		

PRELIMINARY ISSUE
FOR INFORMATION ONLY

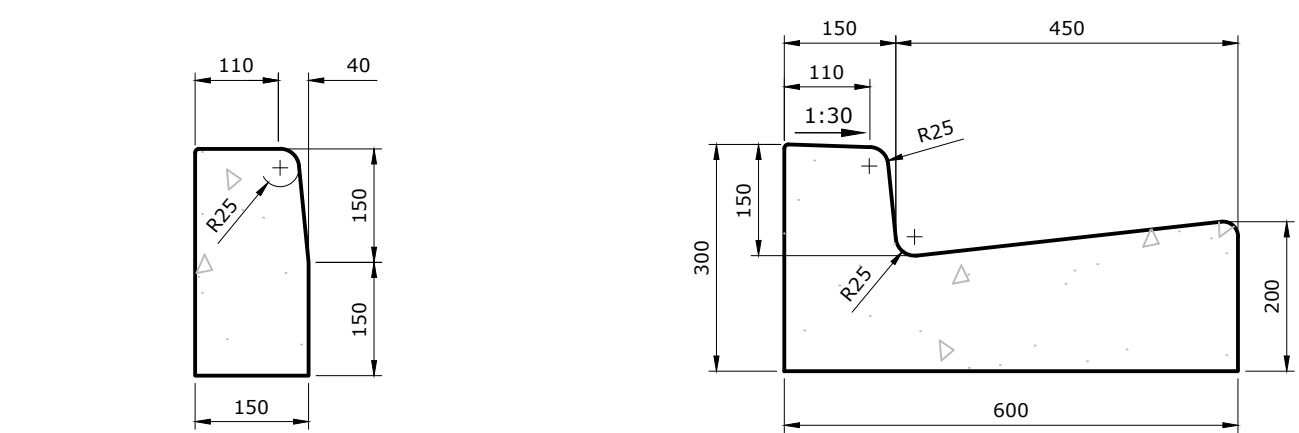


01 TYPE BK (BARRIER)
SCALE 1:10


02 TYPE KC (KERB AND CHANNEL)
SCALE 1:10

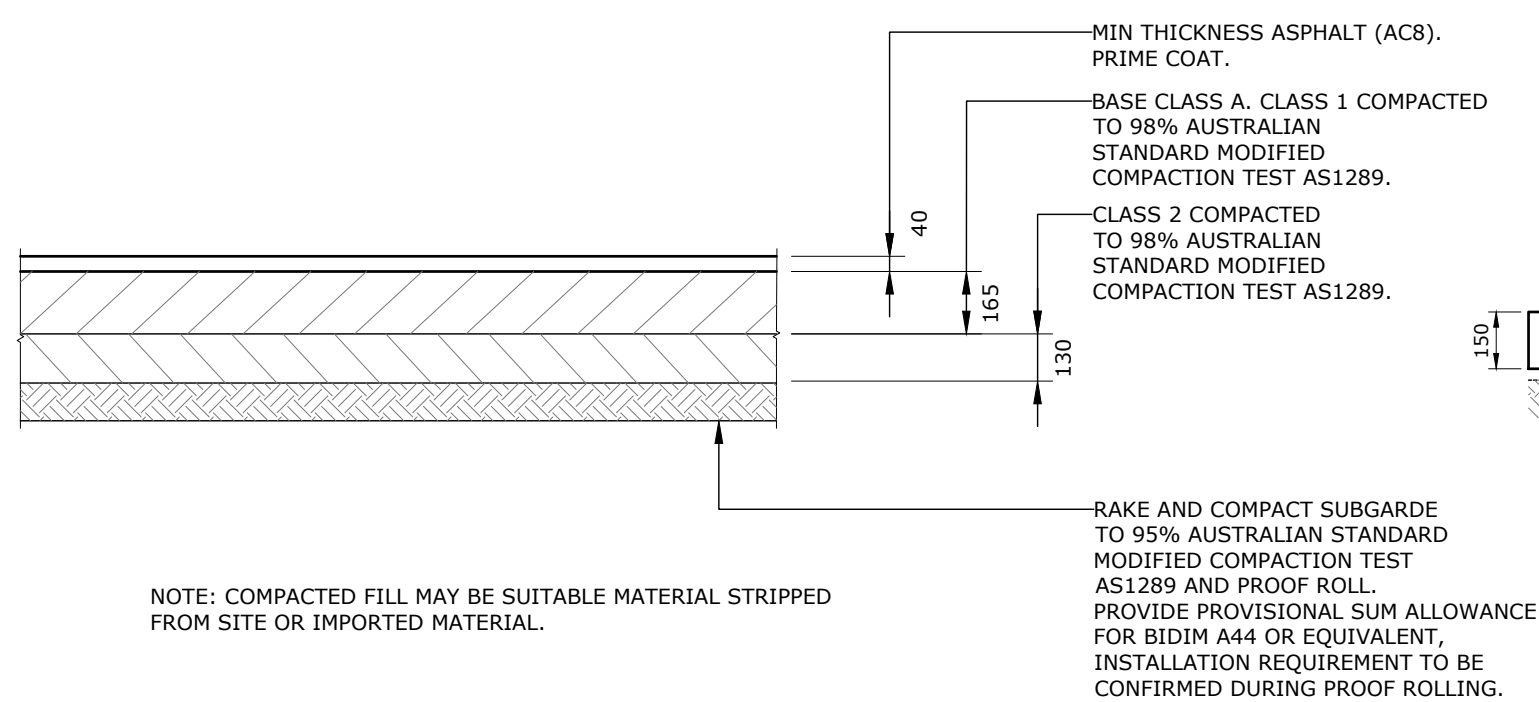


03 TYPICAL PAVEMENT DETAIL - ASPHALT
SCALE 1:20

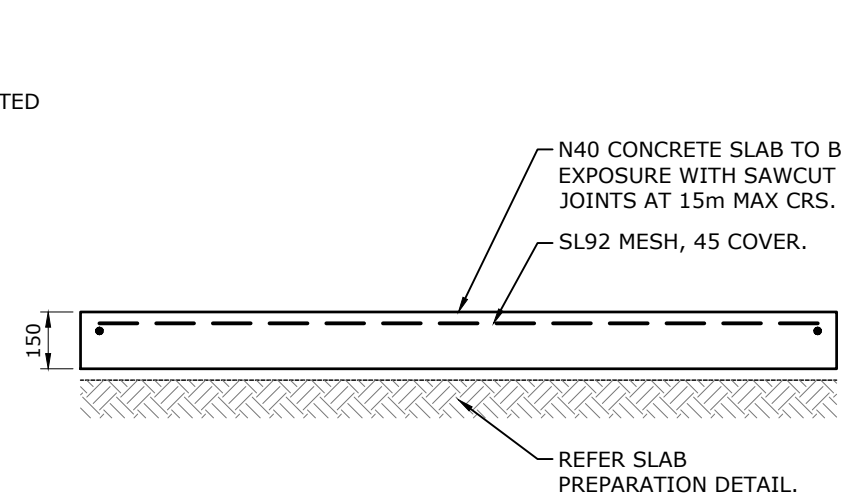

04 CONCRETE PAVEMENT DETAIL
SCALE 1:20

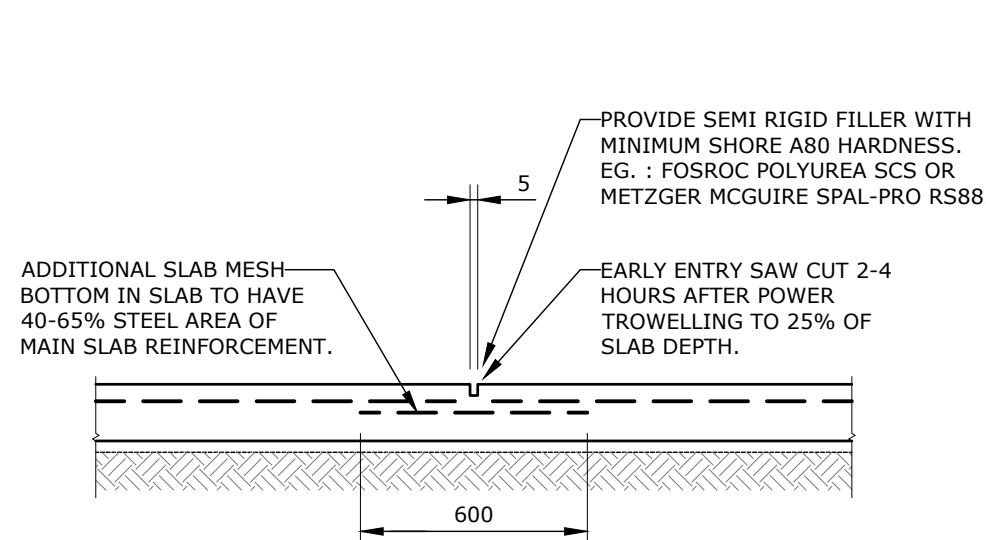


05 CONCRETE PAVEMENT SAWCUT JOINT
SCALE 1:20

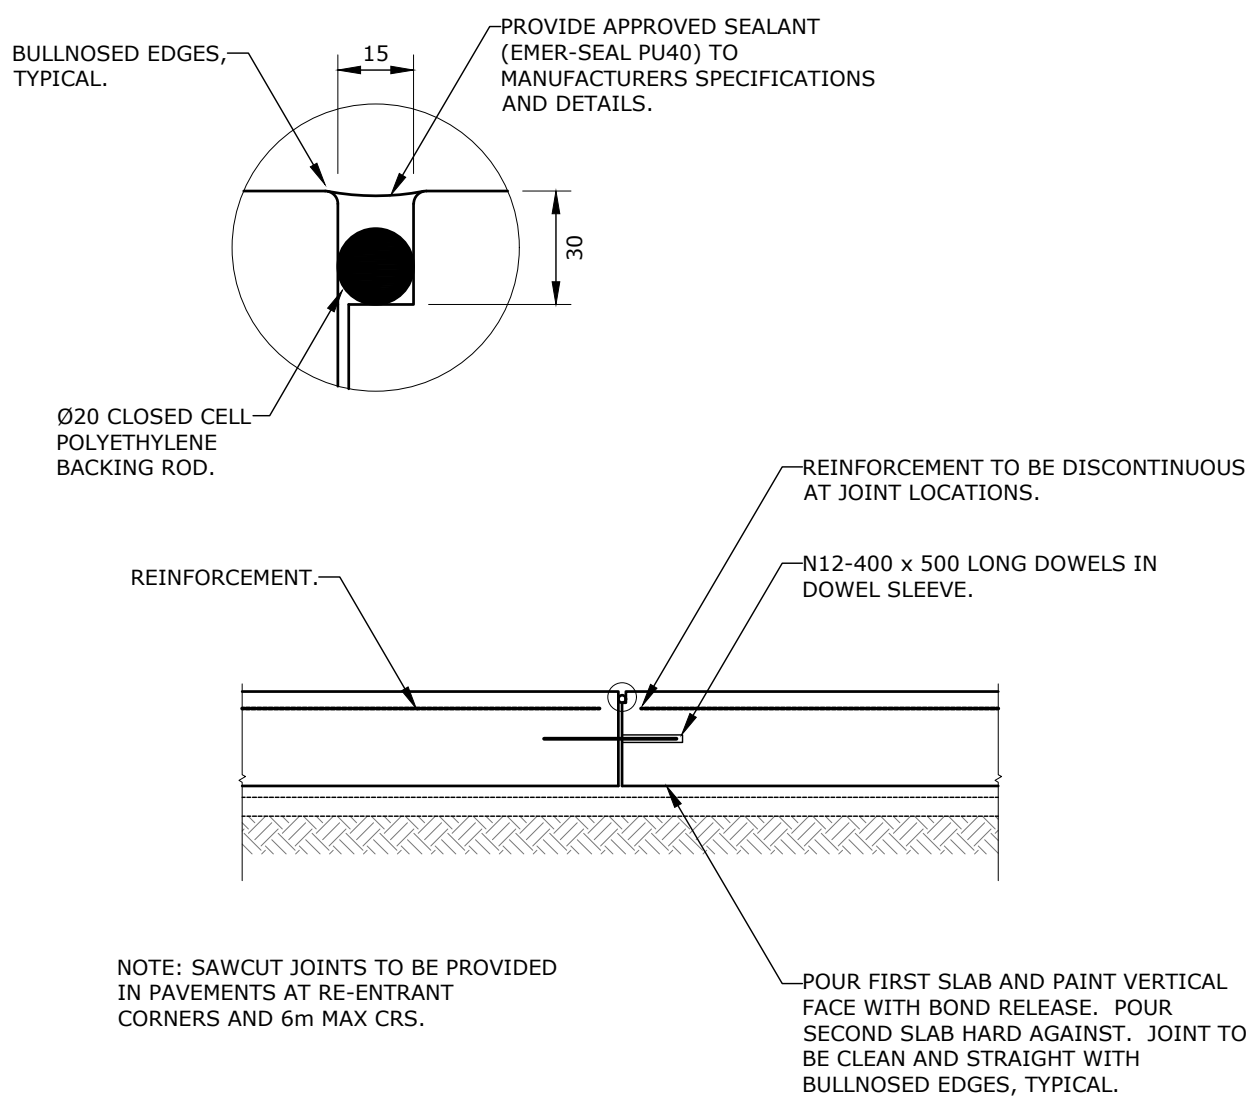


06 CONCRETE PAVEMENT CONSTRUCTION JOINT DETAIL
SCALE 1:20


EQUIPMENT SCHEDULE (PER UNIT)		
ITEM	DESCRIPTION	QTY.
1	CAP.P16 DN100 FLANGED SPIGOT WITH TABLE"\"SLIP ON FLANGE	3
2	VICTAULIC STYLE 741 DN100 TABLE \"FLANGE ADAPTOR	1
3	VICTAULIC GROOVED DN100 LONG RADIUS ELBOW (GAL)	1
4	VICTAULIC STYLE 005 DN100 FIRELOCK RIGID COUPLING	2
5	BULL HEAD TEE 100/80 - DIXON FWG-BHT8888114	1
6	VICTAULIC STYLE 80NB RIGID COUPLING	2
7	65mm STORZ HERMAPHRODITE FITTING	2
8	65mm AS2419.2 COMPLIANT GATE VALVE	1
9	BLANK CAP AND CHAIN	2

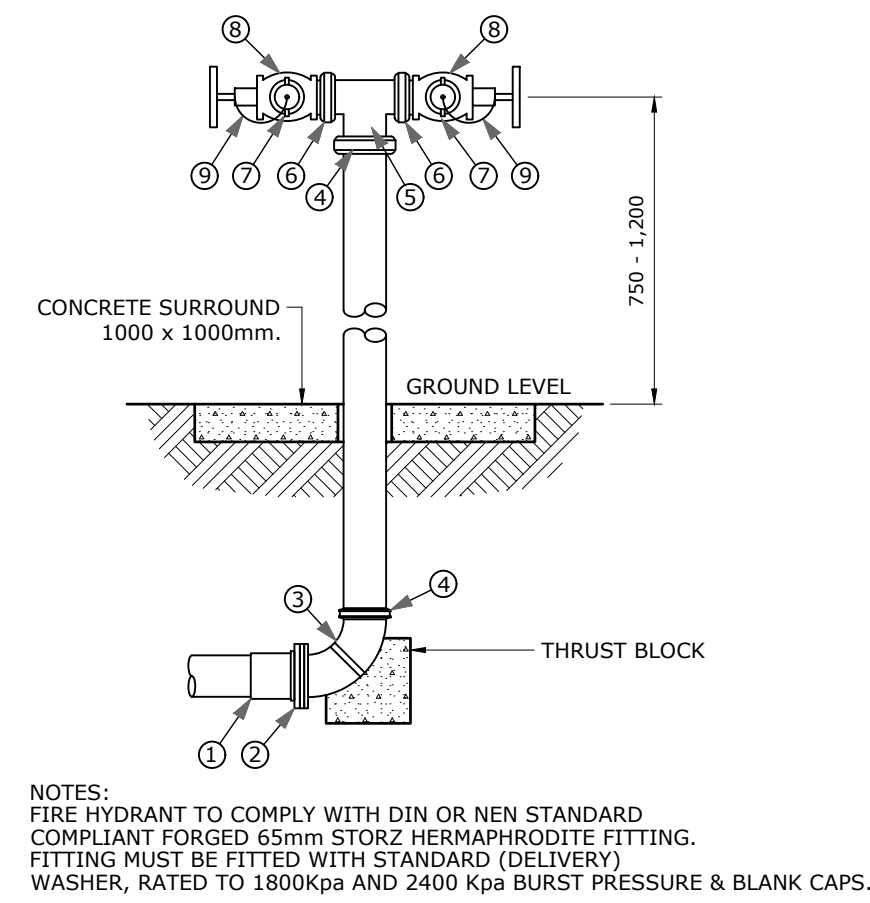

09 FIRE HYDRANT DETAIL
SCALE 1:20

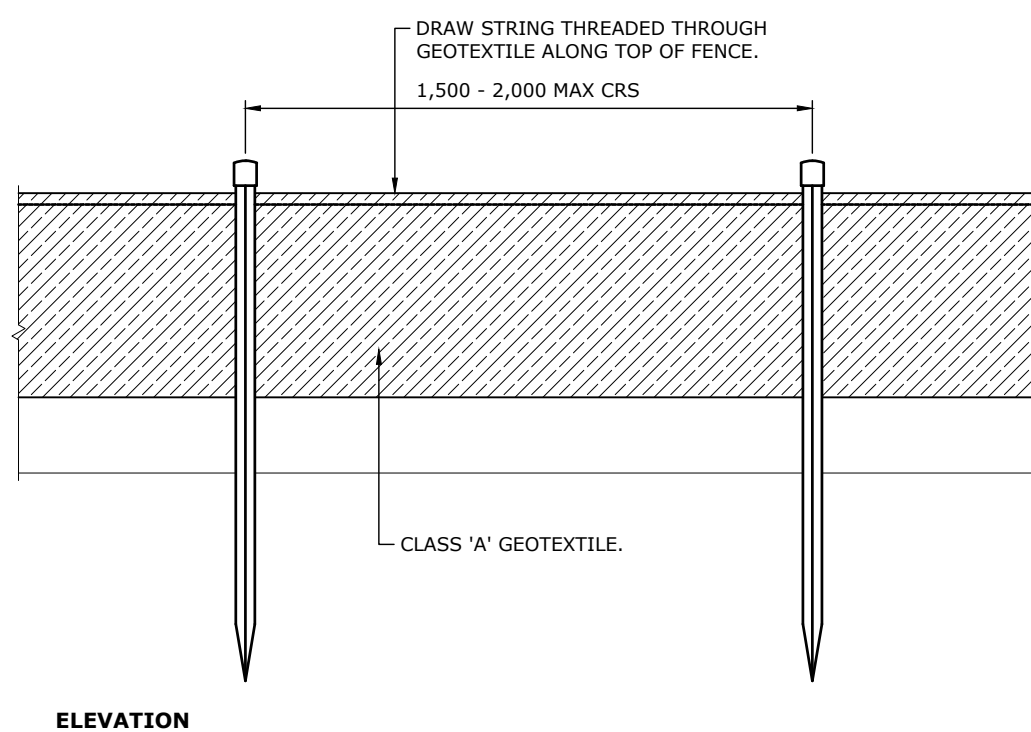


ELEVATION

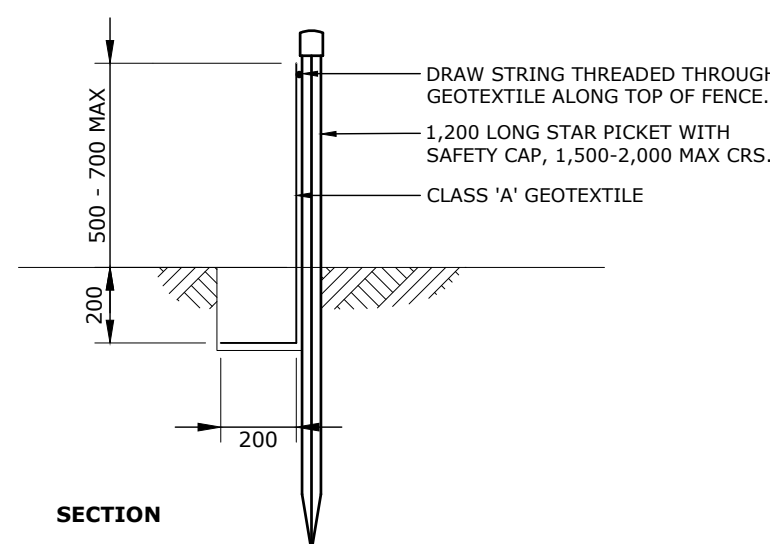

SECTION

11 TYPICAL SILT FENCE DETAIL
SCALE 1:20

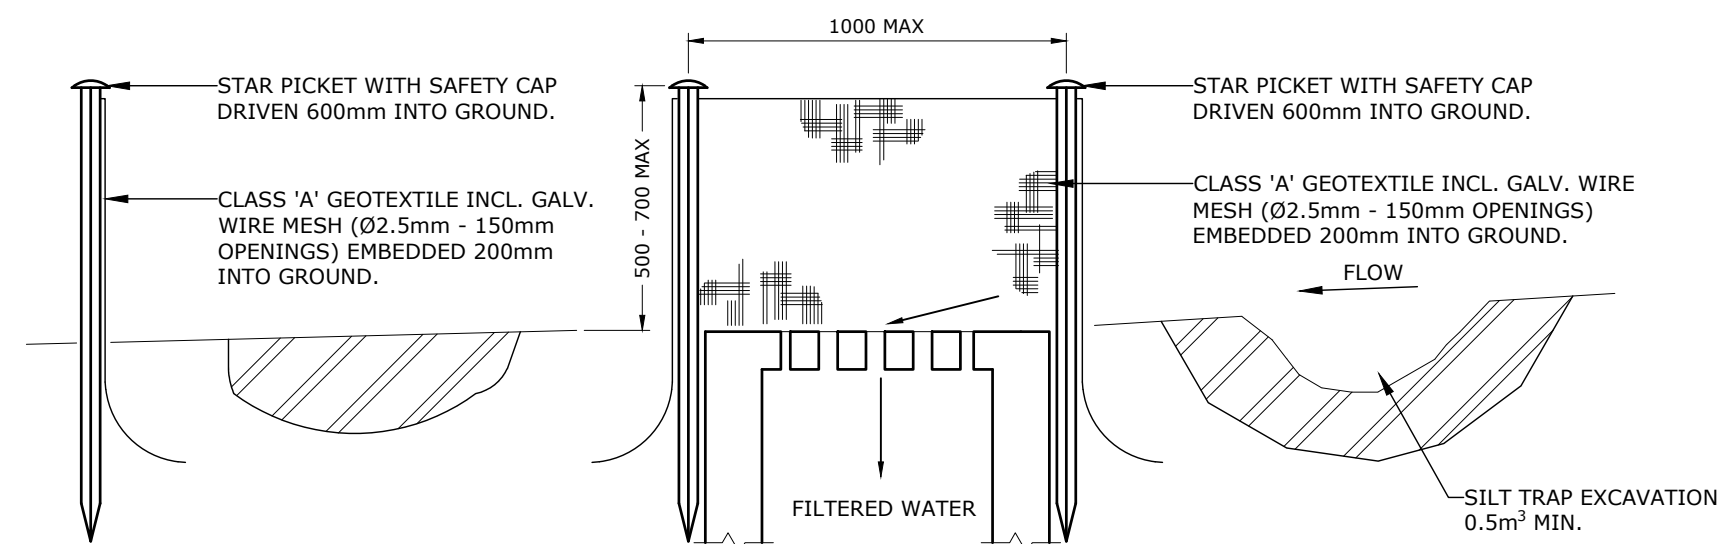

12 GRATED PIT SILT FENCE DETAIL
SCALE 1:20


NOTES:
TRENCH DEPTH (D = NOM DIAMETER)
CONCRETE PIPES = D + 600
UPVC PIPES = D + 200
DCL PIPES = OD + 300
PIPE OVERLAY
WATER MAINS = 150mm MINIMUM
SEWER & STORM WATER = 300 MINIMUM
COMPACTION OF BEDDING, HAUNCHING & OVERLAY
REFER TO AS 1289-5.5
CONCRETE PIPES = MIN. DENSITY INDEX = 60% (85% STD. COMPACTION)
UPVC/PPE PIPES = DENSITY INDEX = 70% (95% STD. COMPACTION)
DCL PIPES = DENSITY INDEX = 65% (90% STD. COMPACTION)
BEDDING, HAUNCHING AND OVERLAY MATERIAL
BEDDING, HAUNCHING AND PIPE OVERLAY MATERIAL SHALL CONTAIN NO DELETERIOUS MATERIAL OR CLAY LUMPS AND SHALL COMPLY WITH THE FOLLOWING GRADINGS:

FOR UPVC AND DUCTILE IRON PIPES	
SIEVE APERTURE (mm)	% PASSING (BY MASS)
TO AS 1152	
6.7	100
2.36	70-100
0.6	20-90
0.3	8-50
0.15	0-20
0.075	0-10


FOR CONCRETE PIPES	
SIEVE APERTURE (mm)	% PASSING (BY MASS)
TO AS 1152	
19	100
2.36	50-100
0.6	20-90
0.3	10-60
0.15	0-25
0.075	

ALL MATERIAL SHALL BE PLACED AND PLACED TO THE SATISFACTION OF THE SUPERINTENDENT.
DATE RECEIVED: 6 May 2025


07 TRENCHING DETAILS
SCALE 1:10

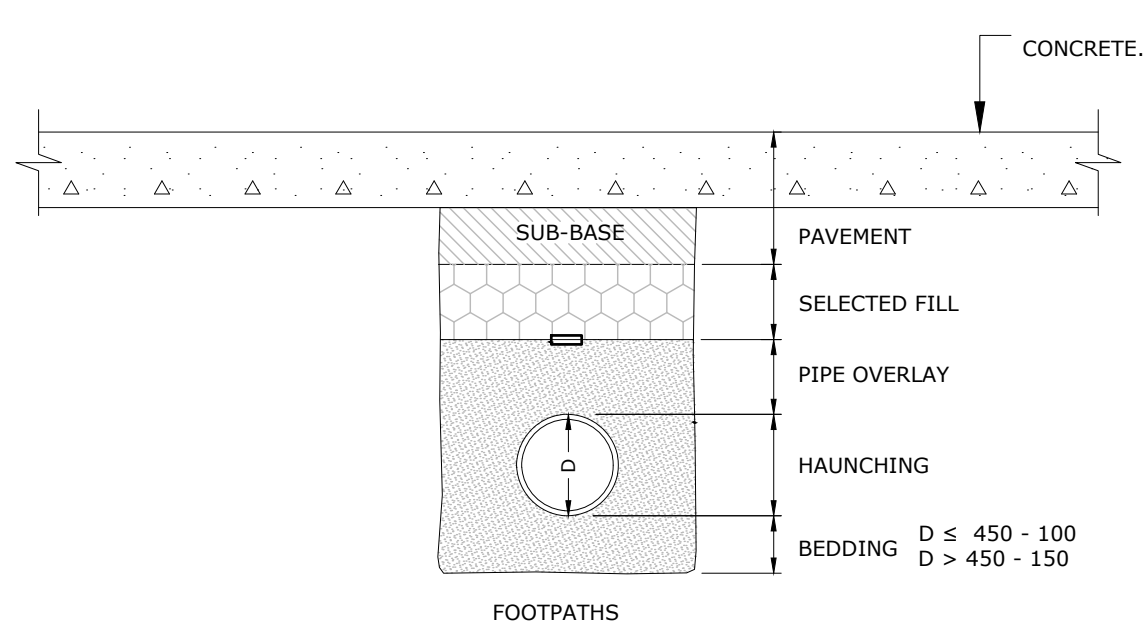

TRENCH DETAIL - (TRAFFICABLE)

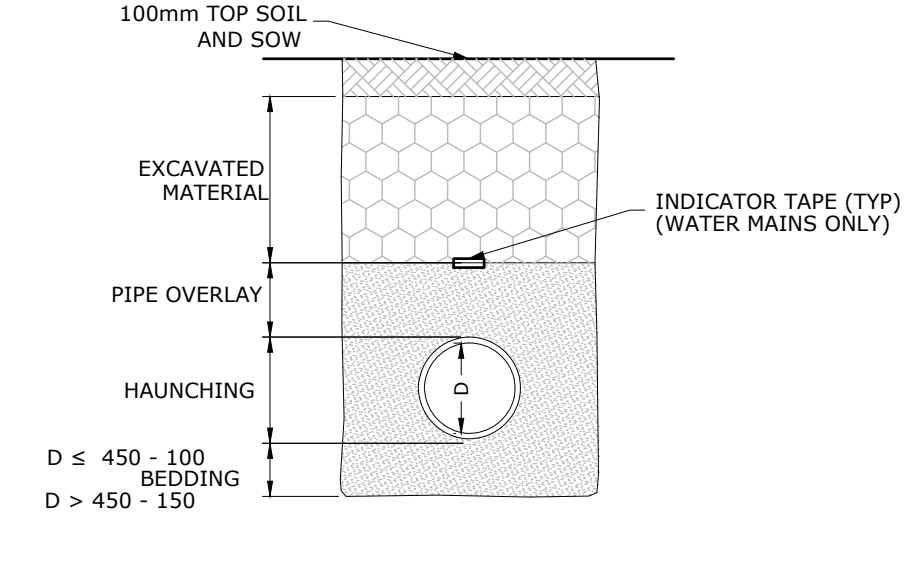

TRENCH DETAIL- (NON-TRAFFICABLE)

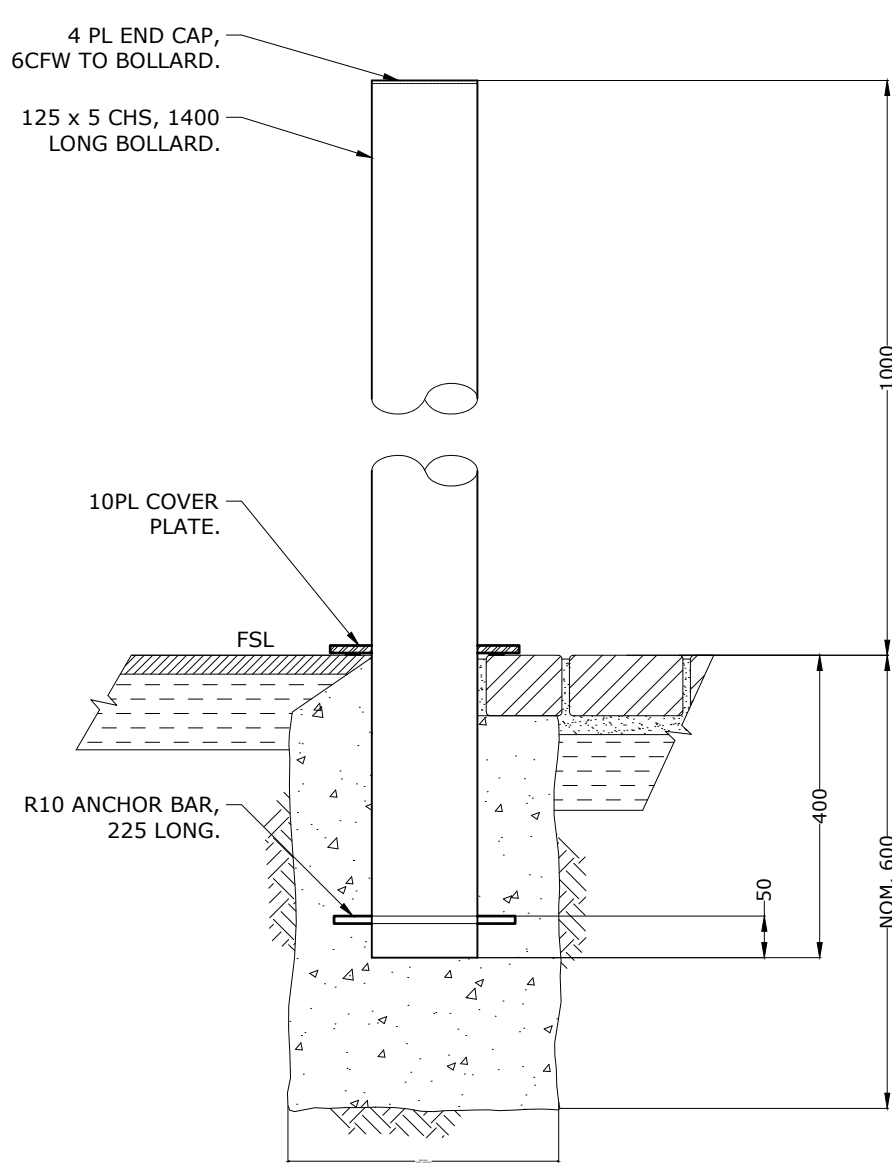


08 BOLLARD DETAIL
SCALE 1:10

DA2	ISSUED FOR DEVELOPMENT APPROVAL	05/05/2025	AK
DA1	ISSUED FOR DEVELOPMENT APPROVAL	28/03/2025	AK
DA	ISSUED FOR DEVELOPMENT APPROVAL	19/03/2025	AK
Issue	Description	Date	By

CES Coordinated Engineering Services
136 Davey Street, Hobart | (03) 6294 6033
73 Paterson Street, Launceston | (03) 6338 9974

GLENORCHY SPORTS CENTRE
Project address: 61 CLAREMONT LINK RD, CLAREMONT, TAS 7011
for: ARTAS

Drawn: AK	Project / Sheet:	Issue:
Authorised: WC		
Plot Date: 05/05/2025	246223-C40	DA2
Scale: AS SHOWN @ A1		

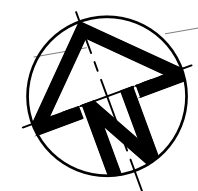

NE

SITE AREA:
45,207.05 m²

PROPOSED NEW
MULTI SPORT FACILITY
5550m² (approx.)

EXISTING GAS PIPE LINE

eSW-MH

eSW-GP

EX. STORMWATER PIPELINE

EXISTING SEWER PIPELINE

PROPOSED BOUNDARY LINE

eSS-MH

EMBANKMENT LINE

Ex. NATIVE
CREEK
VEGETATION

FAULKNERS RIVULET

PICNIC
NODE

Ex. SWALE

EXISTING TURNSTYLE
ENTRY GATE

EXISTING ACCESS ROAD

LP

GENERAL NOTES

- EXTERNAL TYPE LUMINAIRE BODIES ARE THE SAME FOR ALL FITTING TYPES. BUT THE LENS OPTICS LIGHT DISTRIBUTION DIFFERS. IT IS ESSENTIAL THAT THERE IS NO SUBSTITUTION BETWEEN ANY LUMINAIRE TYPE COORDINATED WITH THE LAYOUT.
- INSTALL LUMINAIRE MOUNTING BRACKETS AND POLE FOOTINGS AS PER MANUFACTURES RECOMMENDATIONS AND STRUCTURAL DRAWING DETAIL.
- CARPARK LIGHTING TO BE CONTROLLED FROM PE CELL WITH TIME CLOCK OVERRIDE CONTROLS. ALLOW TO SET TIME CLOCK TO TURN LIGHTS OFF AS DIRECTED BY COUNCIL REPRESENTATIVE.
- PIT LOCATIONS ARE INDICATIVE ONLY. ALL DOW TO INSTALL PITS WITHIN 2.5m OF LOCATION SHOWN CONTRACTOR SHALL LOCATE PITS WITHIN GARDEN/LANDSCAPING WHERE POSSIBLE. WHERE PITS MUST BE INSTALLED PITS AND PATHS OR ROADWAYS THE CONTRACTOR MUST ENSURE THE PITS, SUPPORTS AND LIDS PROVIDE MEET EXPECTED TRAFFIC LOADINGS. ALL PIT LIDS WITHIN PATHS OR ROADS SURFACE MUST BE FINISHED TO MATCH THE SURROUND SURFACE MATERIAL.
- COORDINATE NEW ALL IN GROUND SERVICES.

LIGHTING DESIGN PARAMETERS

- EXTERNAL LIGHTING HAS BEEN DESIGNED AND CERTIFIED FOR THE FOLLOWING AUSTRALIAN STANDARDS.
- AS158 3.1-2020 - LIGHTING SUBCATEGORY PC2 (PCD FOR DISABLED PARKING) FOR CAR SPACES.
 - AS158 3.1-2020 - LIGHTING SUBCATEGORY PP3 FOR TEMP ROADWAY
 - AS158 3.1-2020 - LIGHTING SUBCATEGORY PP3 FOR PUBLIC PATHS

Calculation Summary

Label	CalcType	Units	Avg	Max	Min	Min/Avg	Min/Max	Max/Avg
Building Perimeter Eh	Illuminance	Lux	14.74	57.1	3.3	N.A.	N.A.	4.04
Carpark Eh	Illuminance	Lux	15.60	56.4	4.2	N.A.	N.A.	3.62
Carpark Ev1	Illuminance	Lux	N.A.	17.2	3.2	N.A.	N.A.	N.A.
Carpark Ev2	Illuminance	Lux	N.A.	17.7	2.3	N.A.	N.A.	N.A.
Carpark Ev3	Illuminance	Lux	N.A.	13.0	2.3	N.A.	N.A.	N.A.
Carpark Ev4	Illuminance	Lux	N.A.	26.8	7.5	N.A.	N.A.	N.A.
Carpark Ev5	Illuminance	Lux	N.A.	15.5	1.1	N.A.	N.A.	N.A.
Carpark Ev6	Illuminance	Lux	N.A.	26.1	6.2	N.A.	N.A.	N.A.
Court 1 Eh	Illuminance	Lux	540.42	603.9	444.4	0.82	0.74	N.A.
Court 2 Eh	Illuminance	Lux	536.16	609.4	443.8	0.83	0.73	N.A.
Court 3 Eh	Illuminance	Lux	535.49	608.6	443.6	0.83	0.73	N.A.
Court 4 Eh	Illuminance	Lux	526.49	600.9	432.6	0.82	0.72	N.A.
Court Access Area Eh	Illuminance	Lux	370.68	561.5	122.4	0.33	N.A.	N.A.
DDA	Illuminance	Lux	29.45	56.4	17.3	0.59	0.31	1.92
PCX1	Illuminance	Lux	26.20	30.6	20.2	0.77	0.66	1.17
PCX2	Illuminance	Lux	33.92	50.3	21.6	0.64	0.43	1.48

LIGHTING SCHEDULE

Type	Manufacturer	Description	Image	Product Cat No.	LAMP(s)			IP Rating	Control Gear	Mounting Details
					Type	Lamp Wattage (W)	Colour Temp			
PL1	Advanced Lighting Technologies	Pole mounted area light, FW Optics on 8m Pole, Black		HOLOPHANE DENVER +6.1m Pole DPL 1 LA123 FW	LED	87	3000K	65	Fixed	Pole
PL2	Advanced Lighting Technologies	Pole mounted area light, SY Optics on 8m Pole		HOLOPHANE DENVER +6.1m Pole DPL 1 LA123 SY	LED	87	3000K	65	Fixed	Pole
EW1	Advanced Lighting Technologies	Wall mounted area light, NR OPTIC @ 7000 AFFL		DENVER ID WALL DWL 1 LA043 NR W025	LED	25	3000K	65	Fixed	WALL SURFACE
EW2	Advanced Lighting Technologies	Wall mounted area light, AY OPTIC @ 3000 AFFL		DENVER ID WALL DWL 1 LA043 AY	LED	25	3000K	65	Fixed	WALL SURFACE

DRAWING CHECK		CO-ORDINATION CHECK		CLIENT	
SIGNATURE	DATE	SIGNATURE	DATE		
DRAWN TJK	05.03.25	STRUCT			
DESIGNED		MECH			
DRAWING		ELECT			
A ISSUED FOR BUILDING APPROVAL		TJK AM MJ 05.03.25		COVA	
REV	DESCRIPTION	OWN	HE	PL	DATE

DO NOT SCALE THIS DRAWING. Use only dimensions shown. All dimensions should be checked on site. Drawing to be read in conjunction with the associated notes and specifications. Drawing to be read in conjunction with all other services, architectural and structural. These designs, drawings and specifications are copyright and must not be altered, reproduced or copied whole or in any part without the written permission of COVA THINKING Pty Ltd. All rights reserved.

DRAWING CHECK		CO-ORDINATION CHECK		CLIENT	
SIGNATURE	DATE	SIGNATURE	DATE		
DRAWN TJK	05.03.25	STRUCT			
DESIGNED		MECH			
DRAWING		ELECT			
A ISSUED FOR BUILDING APPROVAL		TJK AM MJ 05.03.25		COVA	
REV	DESCRIPTION	OWN	HE	PL	DATE

		A
STATUS		
BUILDING APPROVAL		
SCALE @ A0		DIMENSIONS IN
NTS		
DRAWING No.		REV
5512.021-E100		A